


Technical drawing of a building's structural frame (Rahmen) showing columns, beams, and stairs. The drawing includes dimensions, material specifications, and elevation markers. Key components labeled include: Rahmenriegel (Frame beam), Zugdiagonalen (Tension diagonals), Zwischenriegel (Intermediate beam), Zugdiagonalen (Tension diagonals), Rahmenstiel (Frame column), and Stahltreppe (Steel staircase). Dimensions are given in meters (m) and centimeters (cm). Elevation markers include +6.91, +7.01, +8.37, +4.31, +7.98, +4.21, +3.92, +1.20, -0.80, and -1.80. The drawing is divided into sections 7 through 17, with specific details 8 and 9 highlighted.

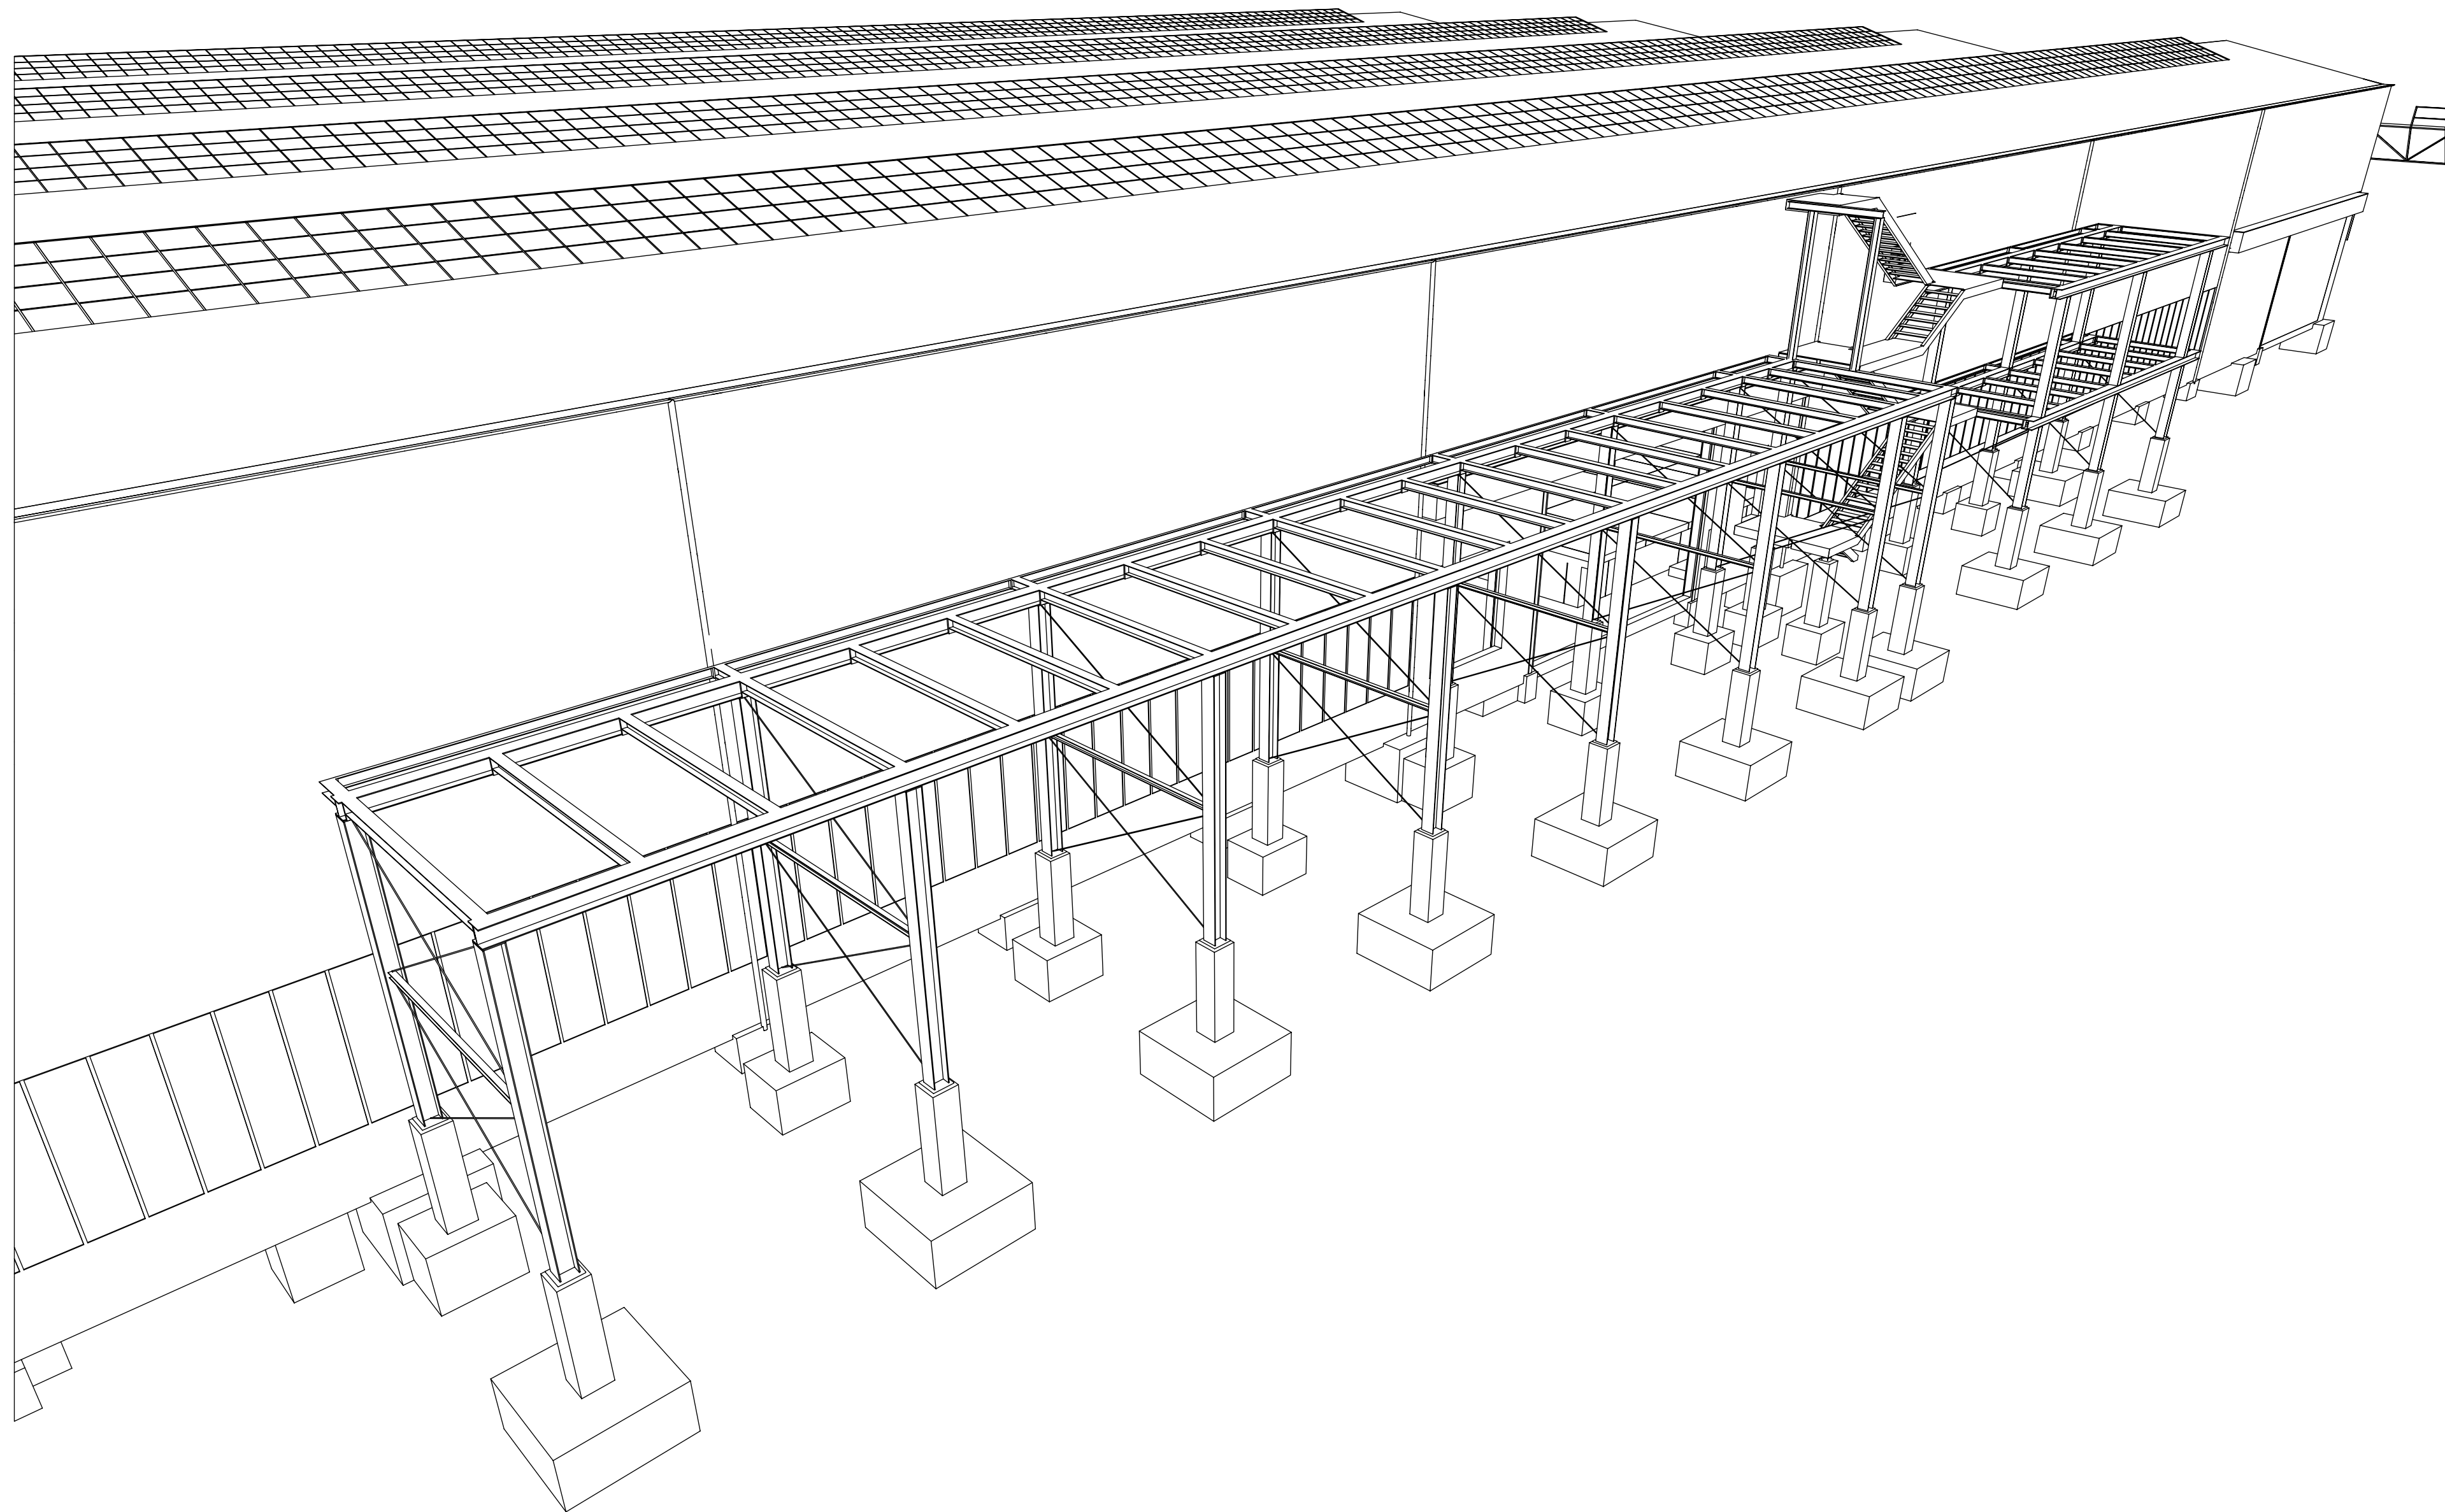

01	08.07.2026	Anpassung gemäß Grundrisse	Wam
00	08.05.2026	Planerstellung	Wam
Index	Datum	Änderungsinhalt	Name

Projektnummer	LP	Fachplaner	Planinhalt	Planteil	Index
0804	G	TP_	SD-D	--	01

STB
INGENIEURE

Genehmigungsplanung		Schnitt D-D	
Fachdisziplin Tragwerksplanung		Plannummer 0804_G_TP_SD-D__01	
Blattgröße 594x1189	Bearbeitet Wam	Maßstab 1:100	Ausgabedatum 11.08.2026