



 

Legende			
OK	Chloride	Al	Fluoride
OK	Carbonate	Br	Bromide
OK	Sulfate	NO ₃	NO ₃ -Nitrate
OK	Phosphate	Mn	Mangan
OK	Fosphorsäure	NO ₂	NO ₂ -Nitrite
OK	Phosphat	Si	Silicate
OK	Uran	U	Uran
OK	Li	Li	Lithium
OK	Co	Co	Cobalt
OK	Se	Se	Selen
OK	Ge	Ge	Germanium
OK	As	As	Arsen
OK	Mo	Mo	Molybdän
OK	Ag	Ag	Argent
OK	Ca	Ca	Calcium
OK	Fe	Fe	Eisen
OK	Ni	Ni	Nickel
OK	Cu	Cu	Kupfer
OK	Zn	Zn	Zink
OK	Pb	Pb	Blei
OK	Sn	Sn	Zinn
OK	Bi	Bi	Bismut
OK	Pt	Pt	Platin
OK	Au	Au	Gold
OK	Hg	Hg	Quecksilber
OK	Th	Th	Thorium
OK	Pa	Pa	Protactinium
OK	Ac	Ac	Actinium
OK	Th	Th	Thorium
OK	Pa	Pa	Protactinium
OK	U	U	Uran
OK	Pa	Pa	Protactinium
OK	Ac	Ac	Actinium
OK	Th	Th	Thorium
OK	Pa	Pa	Protactinium
OK	U	U	Uran
OK	Pa	Pa	Protactinium
OK	Ac	Ac	Actinium
OK	Th	Th	Thorium
OK	Pa	Pa	Protact

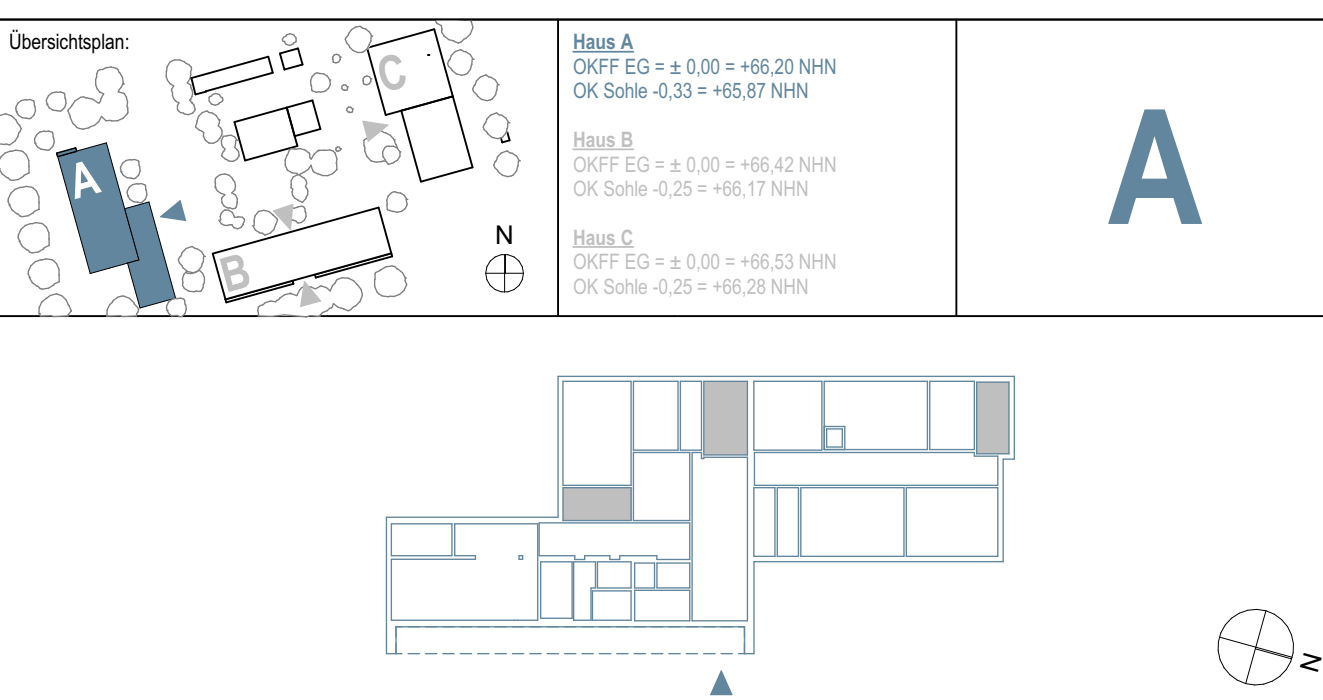

Hinweise:

Alle Maße sind vom Unternehmer genau zu prüfen und zu vergleichen! Unstimmigkeiten sind der Bauleitung unverzüglich zu melden!

Die Aufgaben der Baueingriffung sind zu beachten und einzuhalten! Dieser Plan ist nur in Verbindung mit den Plänen des Statikers, der Fachingenieure und der Fachfirmen gültig und zu verwenden!

Tür- und Fensteröffnungsmaße sind Rohbaumaße! Alle Höhenmaße beziehen sich auf Oberkante Fertigfußboden! Für abgehängte Decken, Oberböden und Wandpaneele sind die jeweiligen Verlegepläne zu beachten! Diese sind verbindlich!

[illegible]

Bauherr: Generale Ascheberg	ARCHITEKTONISCHES BÜRO LINDNER LOISE & ASSOCIATES BDA
Geplante Größe: 7.000 m ² Nettogrundfläche	Mollatweg 39 - 40441 Dortmund, NRW, DEUTSCHLAND Telefon: +49 (0) 231 22 12 01 E-Mail: info@linda-loise.com
Objekt: Professurhaus Ascheberg	Projekt: Professurhauscampus Ascheberg
Bauherrin: GHS Ascheberg	Bauherrin: GHS Ascheberg
Planungsphase: P0	Planungsphase: PSA - A
	Leistungsplanung: Leistungsplanung
	Maßstab: 1:50
Haus A - Grundriss 1.Obergeschoss	Planname: GR-OG1-50
	Index: Index