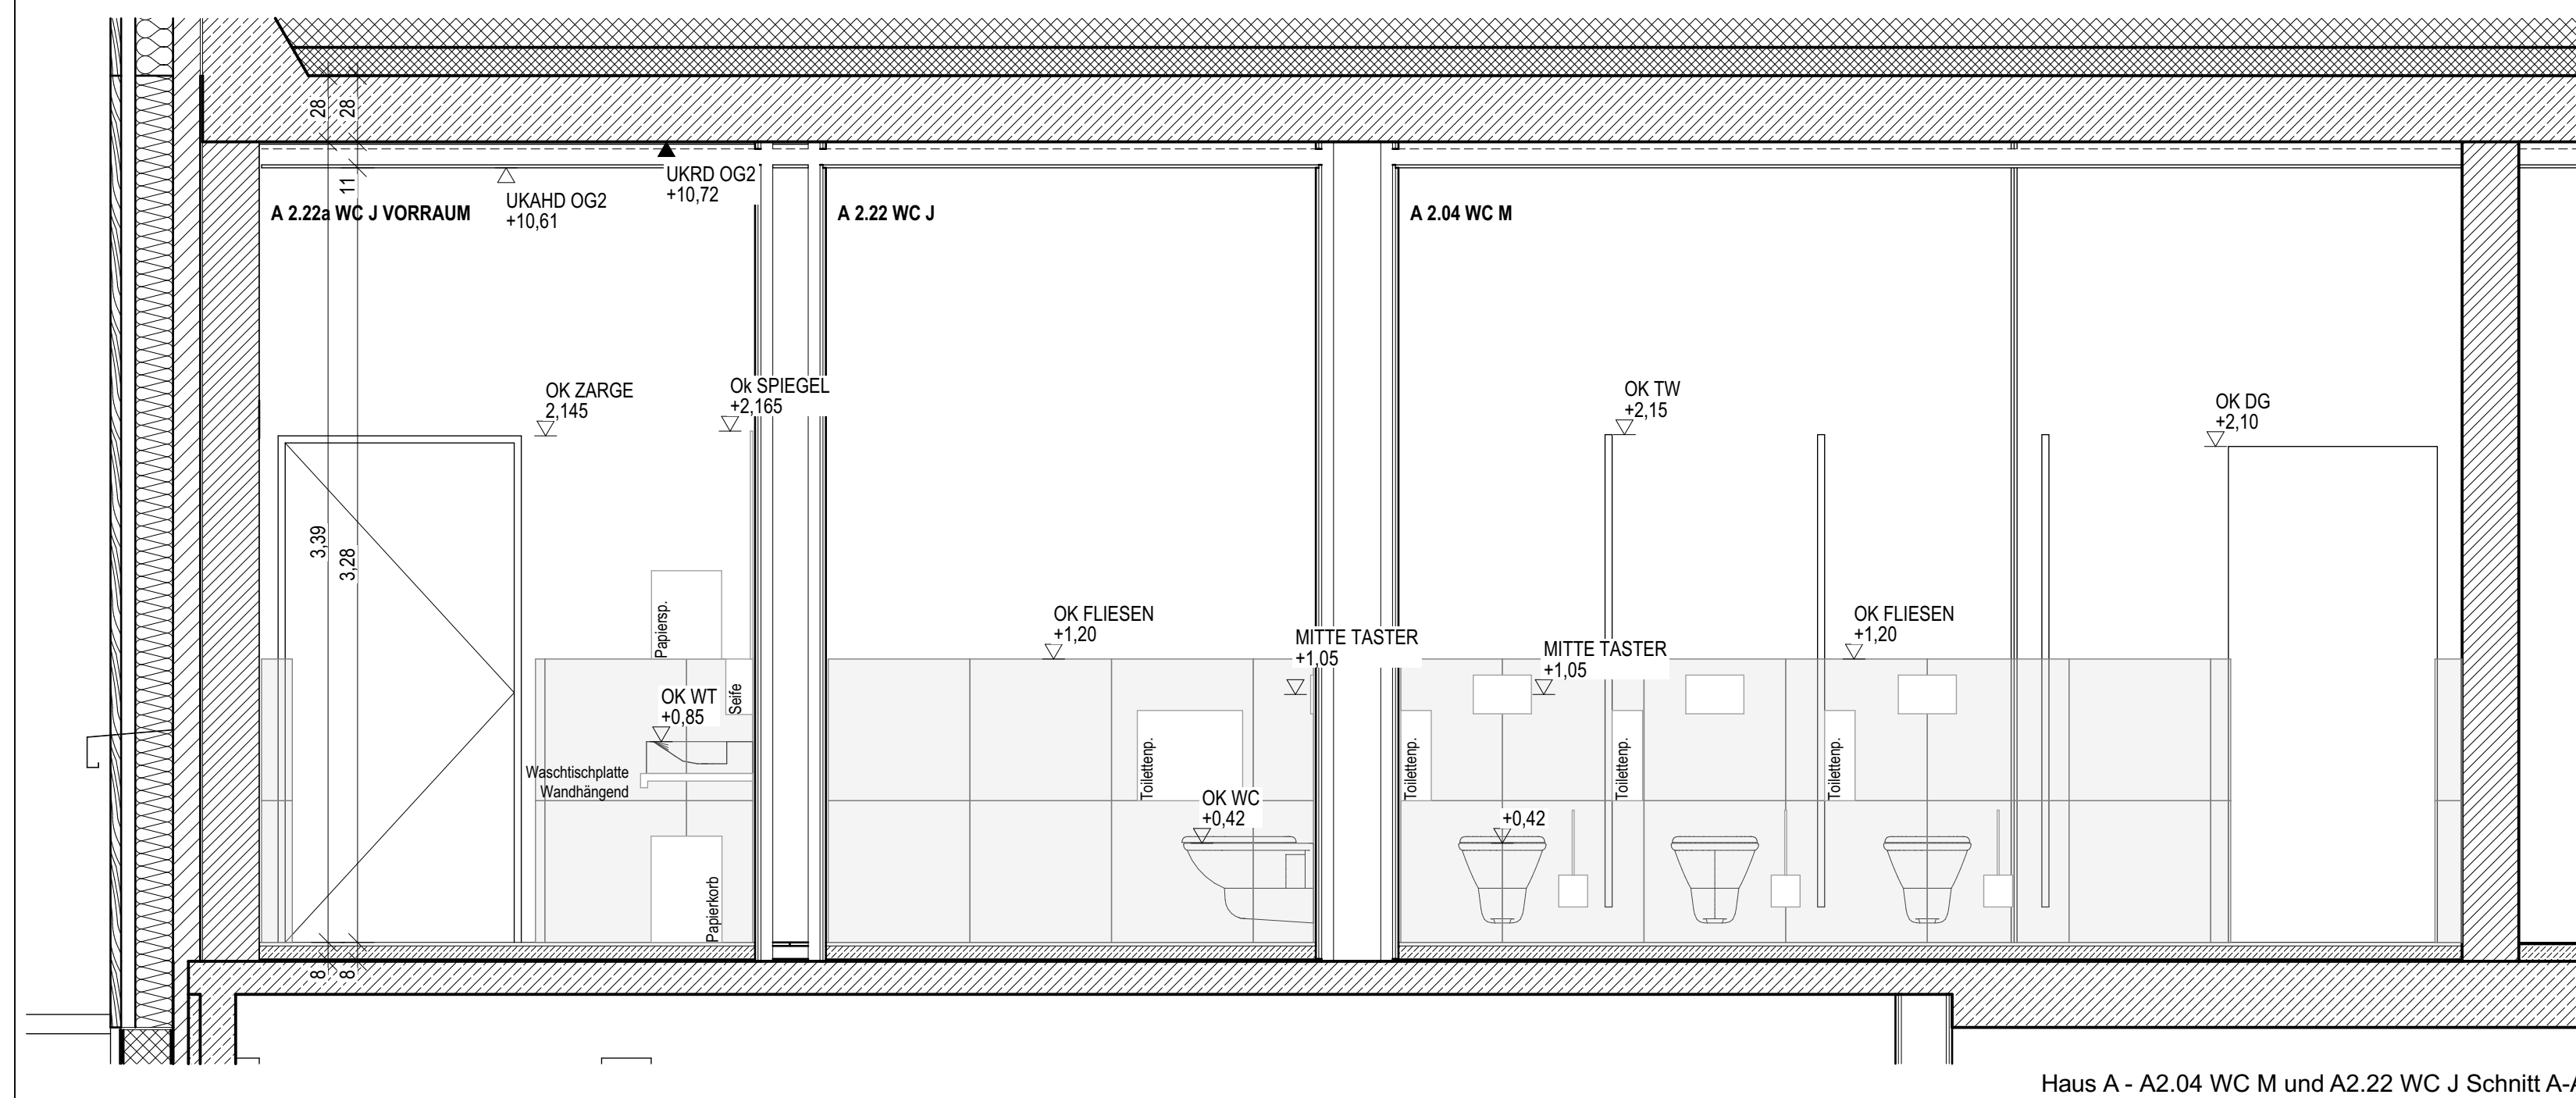


[illegible]

Architectural floor plan of a bathroom (WC) and a dressing room (Vorraum).

Room A 2.04 WC M:

- OK TW +2.15 (Toilet)
- OK WIT +0.85 (Sink)
- OK FLIESEN +1.20 (Shower area)

Room A 2.04a WC M VORRAUM:

- OK SPIEGEL +2.15 (Mirror)
- OK WIT +0.85 (Sink)
- OK FLIESEN +1.20 (Shower area)

Dimensions and Levels:

- UKRD OG2 +10.72
- UKARD OG2 +10.61
- Spiegel ca. 371 mm
- 3.59
- 3.62
- 0.00

Technical drawing of a window frame assembly in section. The drawing shows a cross-section of a window frame with various components labeled. The frame is made of wood or a similar material, indicated by the hatching. The glass is shown as a double-pane unit. The drawing includes dimensions and labels for different parts of the assembly.

Labels and dimensions:

- A 2.22 WC J VORRAUM** (Top left label)
- UK AHD OG2 +10,61** (Top center label)
- UKRD OG2 +10,72** (Top right label)
- OK SOKKEL +0,10** (Bottom right label)
- Dimensions:**
 - Vertical dimension: 3,39 (top part), 3,28 (bottom part)
 - Horizontal dimension: 2,71 (bottom left)

Architectural floor plan of a bathroom stall (WC) showing fixtures, dimensions, and level markers.

Room Label: A22FWC J

Dimensions:


- Overall width: 1.78
- Overall depth: 3.99
- Internal width: 3.28
- Internal depth: 3.28
- Door swing radius: 0.60

Level Markers (Height in meters):

- UKAHD OG2: +10.01
- UKRD OG2: +10.72
- OK TW: +2.15
- OK SCHAMMwand: +1.45
- OK FLEUSEN: +1.20
- OK URNAL: +0.65
- OK WC: +0.42
- MITTE TASTER: +1.05

Fixtures and Features:

- WC (Toilet)
- Urinal
- Handwashing basin (Schamwand)
- Door
- Control panel (Taster)

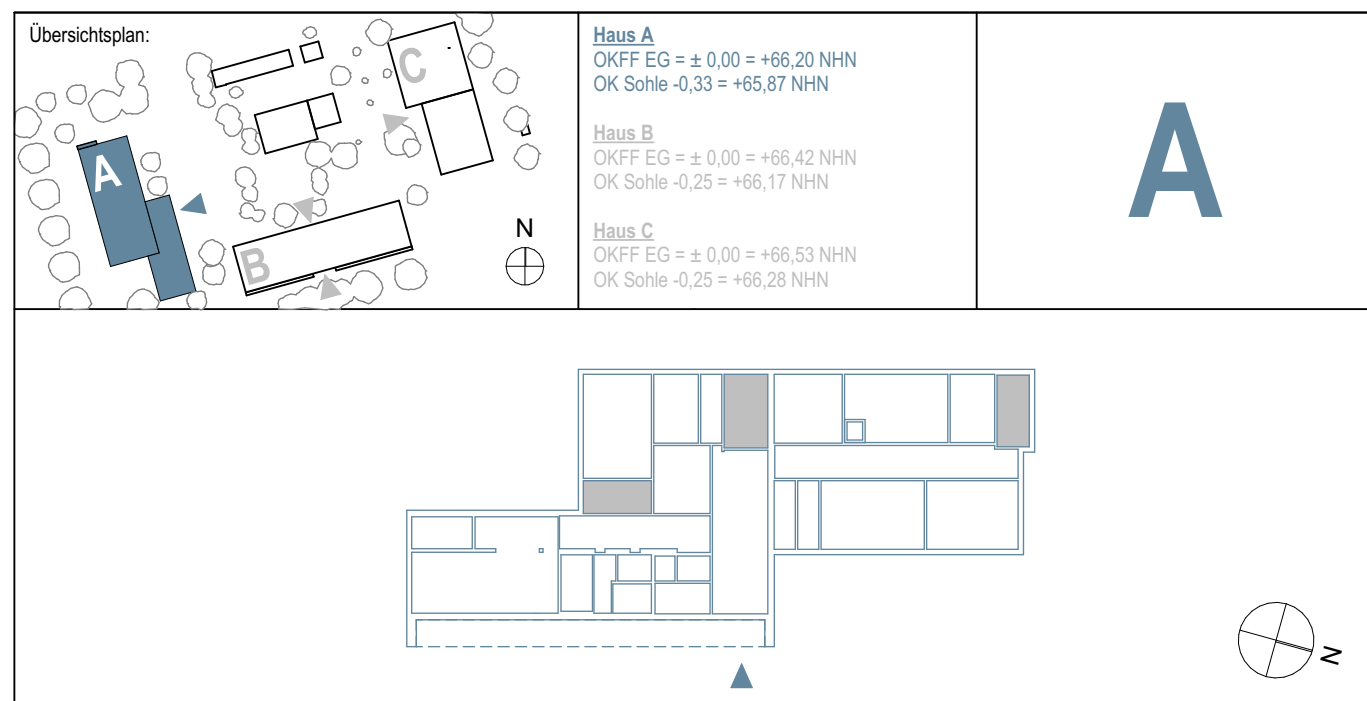[illegible]

Hinweise:
Alle Maße sind vom Unternehmer genau zu prüfen und zu vergleichen! Unstimmigkeiten sind der Bauleitung unverzüglich zu melden!
Die Aufgaben der Baugenehmigung sind zu beachten und einzuhalten! Dieser Plan ist nur in Verbindung mit den Plänen des Stütlers, der Fachingenieure und der Fachfirmen gültig und zu verwenden!
Tür- und Fensteröffnungsmaße sind Rohbaumaße! Alle Höhenmaße beziehen sich auf Oberkante Fertigfußböden! Für abgehängte Decken, Oberböden und Wandlaterierungen sind die jeweiligen Verlegepläne zu beachten! Diese sind verbindlich!

Index	Datum	Name	Art der Änderung
I ^a	Bj Bearbeitung	JP	Plan erstellt

IN BEARBEITUNG
08.10.2026

Bauherr: Gemeinde Ascheberg	Architekt:  LINDBER LOHSE ARCHITECTEN BDA Westfälische Str. 59 - 44141 Dortmund - Ruf: 0231. 91 22 871 Fax: 0231. 91 22 873 - info@lindber-lohse-architekten.de		
Dienstagsplatz 7 50379 Ascheberg	Projekt: Profisichulcamp Ascheberg		
Nutzer: Profisichule Ascheberg			
Bahnhofsweg 5 50379 Ascheberg			
Projektname: Haus A - Detailplanung Fliesenenspel A2.04 WC M und A2.22 WC J	Projektkategorie: PSA-A A	Leistungsphase: Ausführungsplanung	Maßstab: 1:25
	Planname: DE-FS-04-25	Index: - I/	