


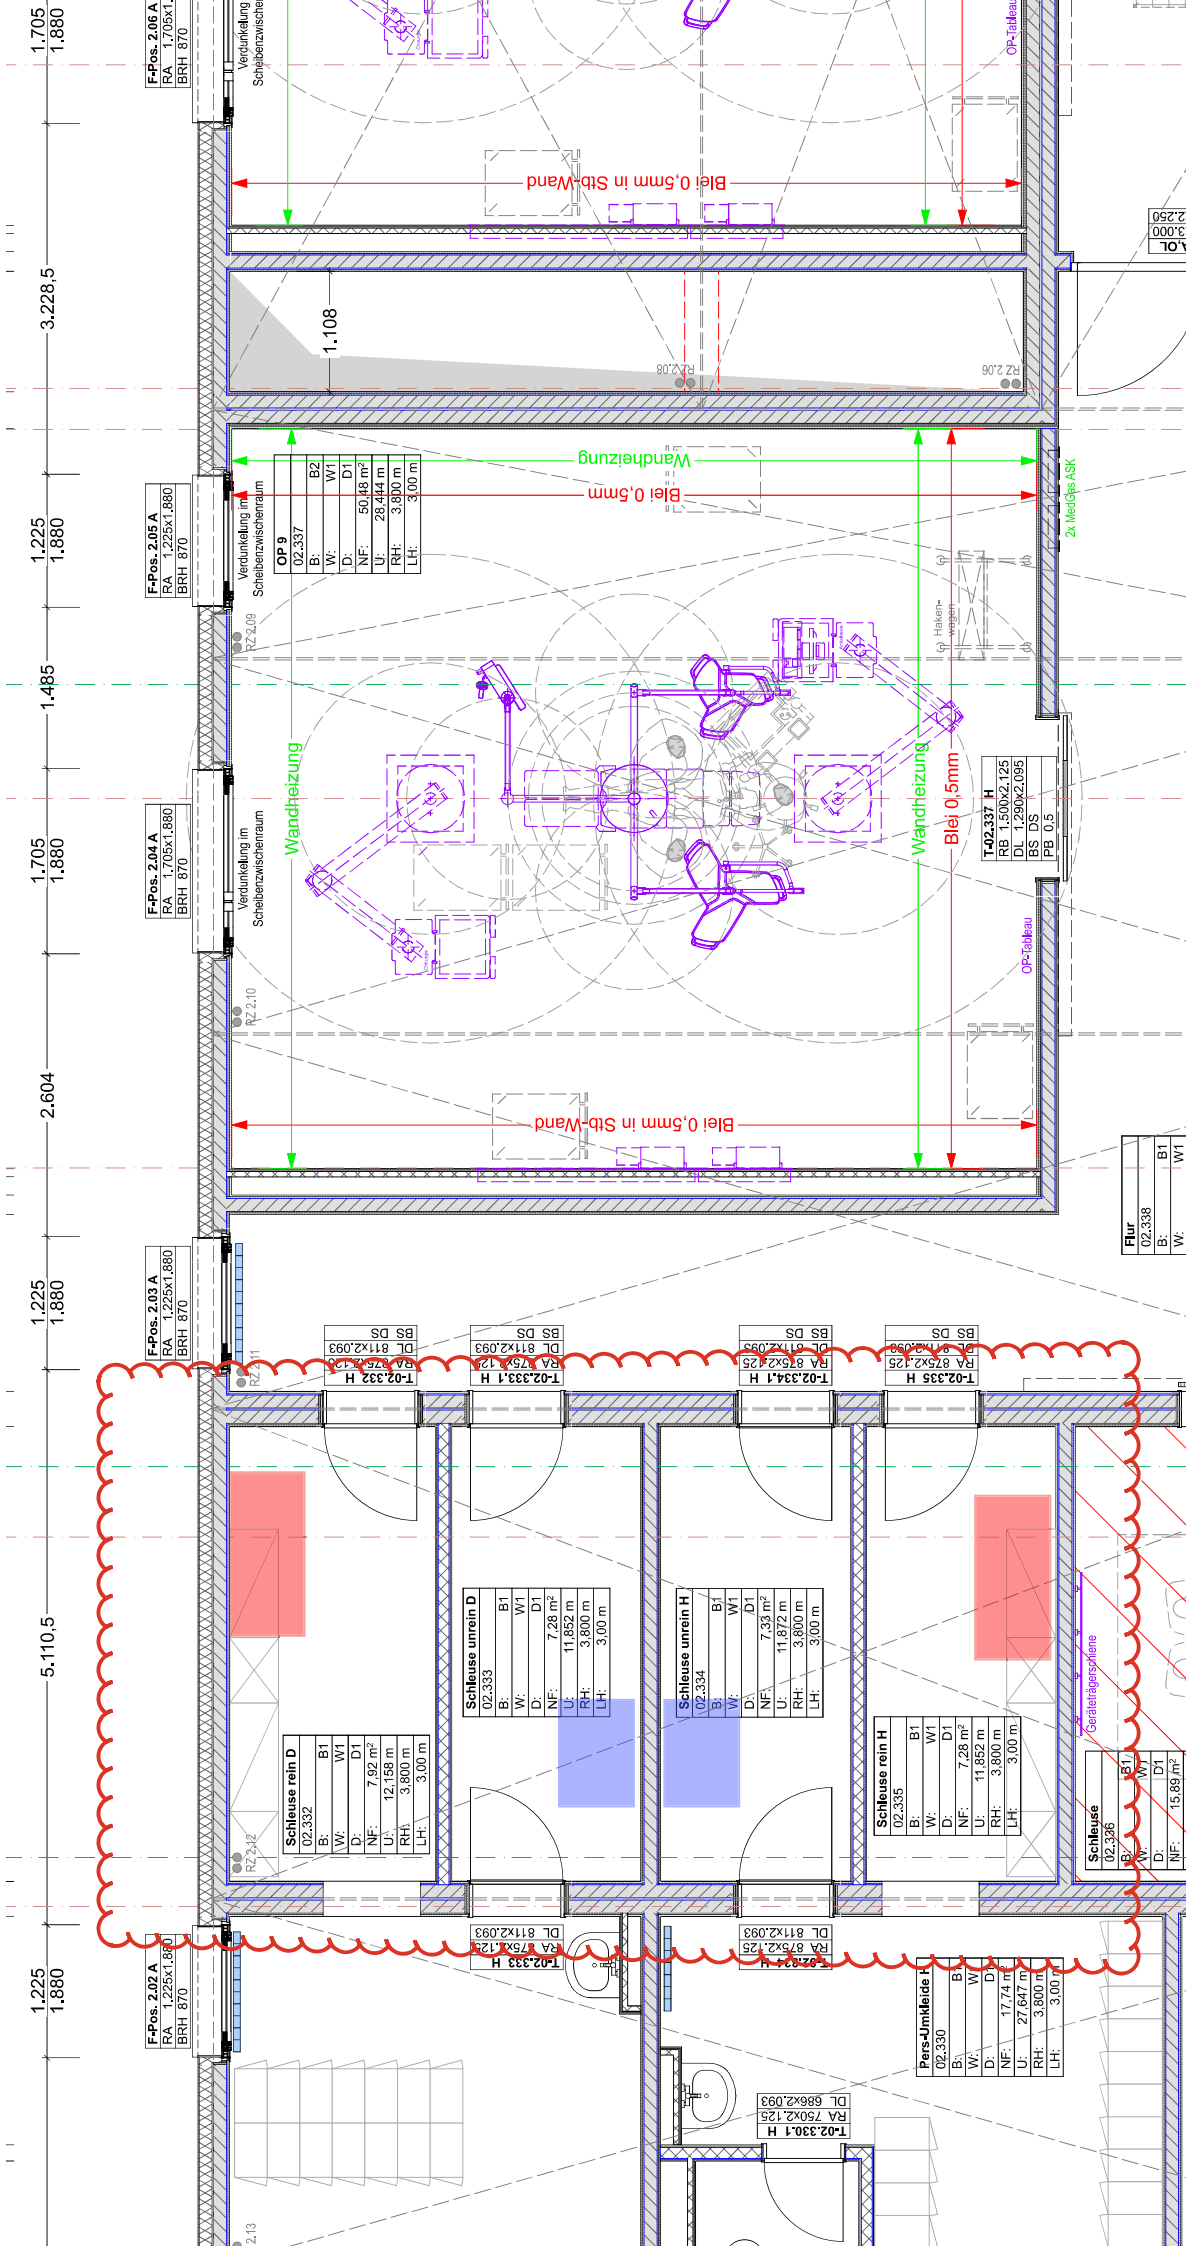

F-Pos. 2.02 A
RA 1750x2.125
BRH 870

F-Pos. 2.03 A
RA 1750x2.125
BRH 870

F-Pos. 2.04 A
RA 1750x2.125
BRH 870

F-Pos. 2.05 A
RA 1750x2.125
BRH 870

F-Pos. 2.06 A
RA 1750x2.125
BRH 870

Schleuse rein D	
02.332	B1
B:	W1
D:	D1
NF:	7.92 m ²
U:	12.158 m
RH:	3.800 m
LH:	3.00 m

Schleuse unrein D	
02.333	B1
B:	W1
D:	D1
NF:	7.28 m ²
U:	11.852 m
RH:	3.800 m
LH:	3.00 m

Schleuse unrein H	
02.334	B1
B:	W1
D:	D1
NF:	7.33 m ²
U:	11.872 m
RH:	3.800 m
LH:	3.00 m

Schleuse rein H	
02.335	B1
B:	W1
D:	D1
NF:	7.28 m ²
U:	11.852 m
RH:	3.800 m
LH:	3.00 m

Schleuse	
02.336	B1
B:	W1
D:	D1
NF:	15.89 m ²

Pers-Umkleide I	
02.330	B1
B:	W1
D:	D1
NF:	17.74 m ²
U:	27.647 m
RH:	3.800 m
LH:	3.00 m

T-02.330.1 H
RA 750x2.125
DL 686x2.093

T-02.333 H
RA 750x2.125
DL 811x2.093

T-02.334 H
RA 815x2.125
DL 811x2.093

T-02.334.1 H
RA 815x2.125
DL 811x2.093

T-02.333.1 H
RA 750x2.125
DL 811x2.093

T-02.332 H
RA 750x2.125
DL 811x2.093

T-02.337 H
RB 1.500x2.125
DL 1.290x2.095
BS DS
PB 0.5

Flur	
02.338	B1
B:	W1

LOL
2.250
3.000