




1.1

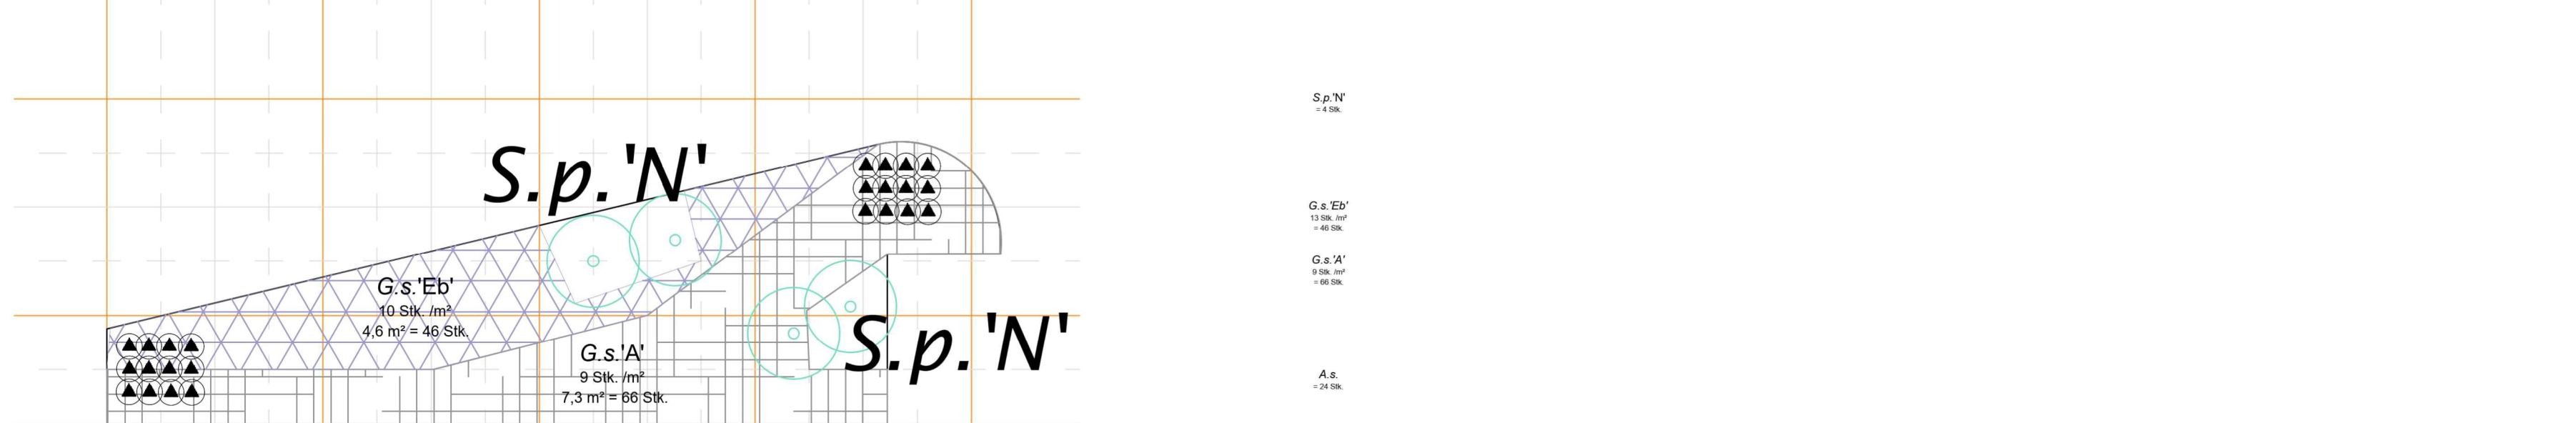

1.2

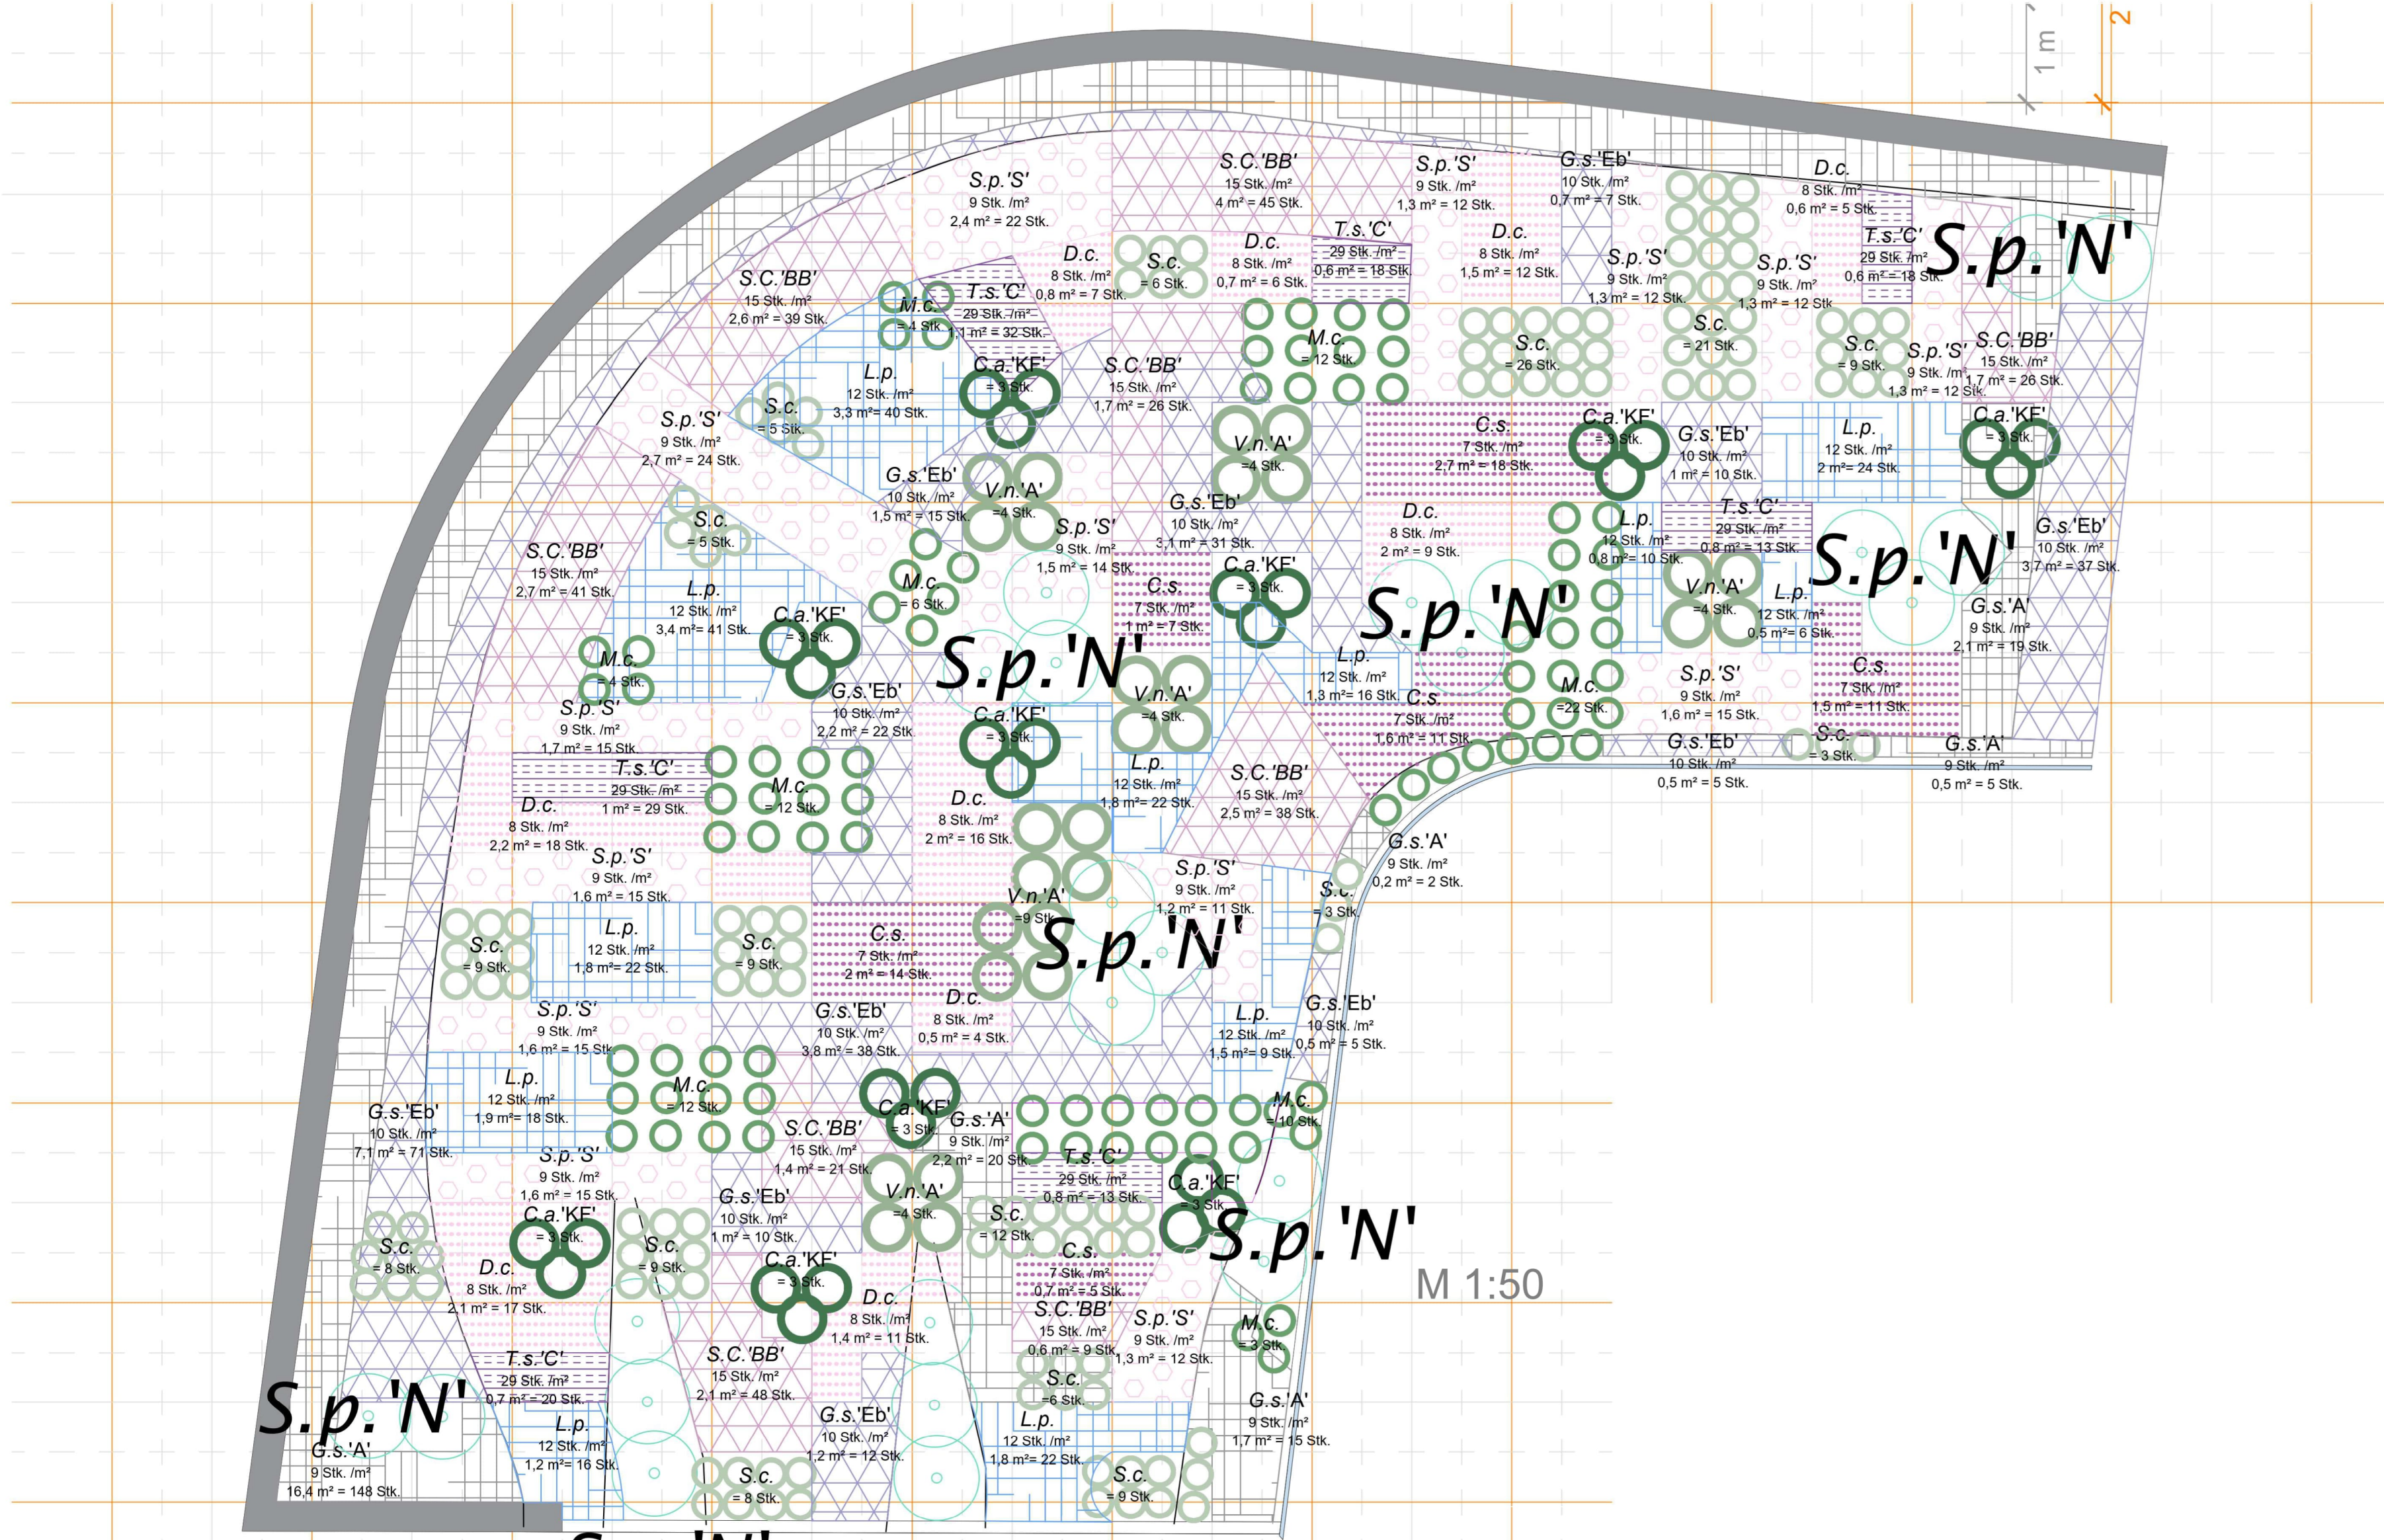


1.3

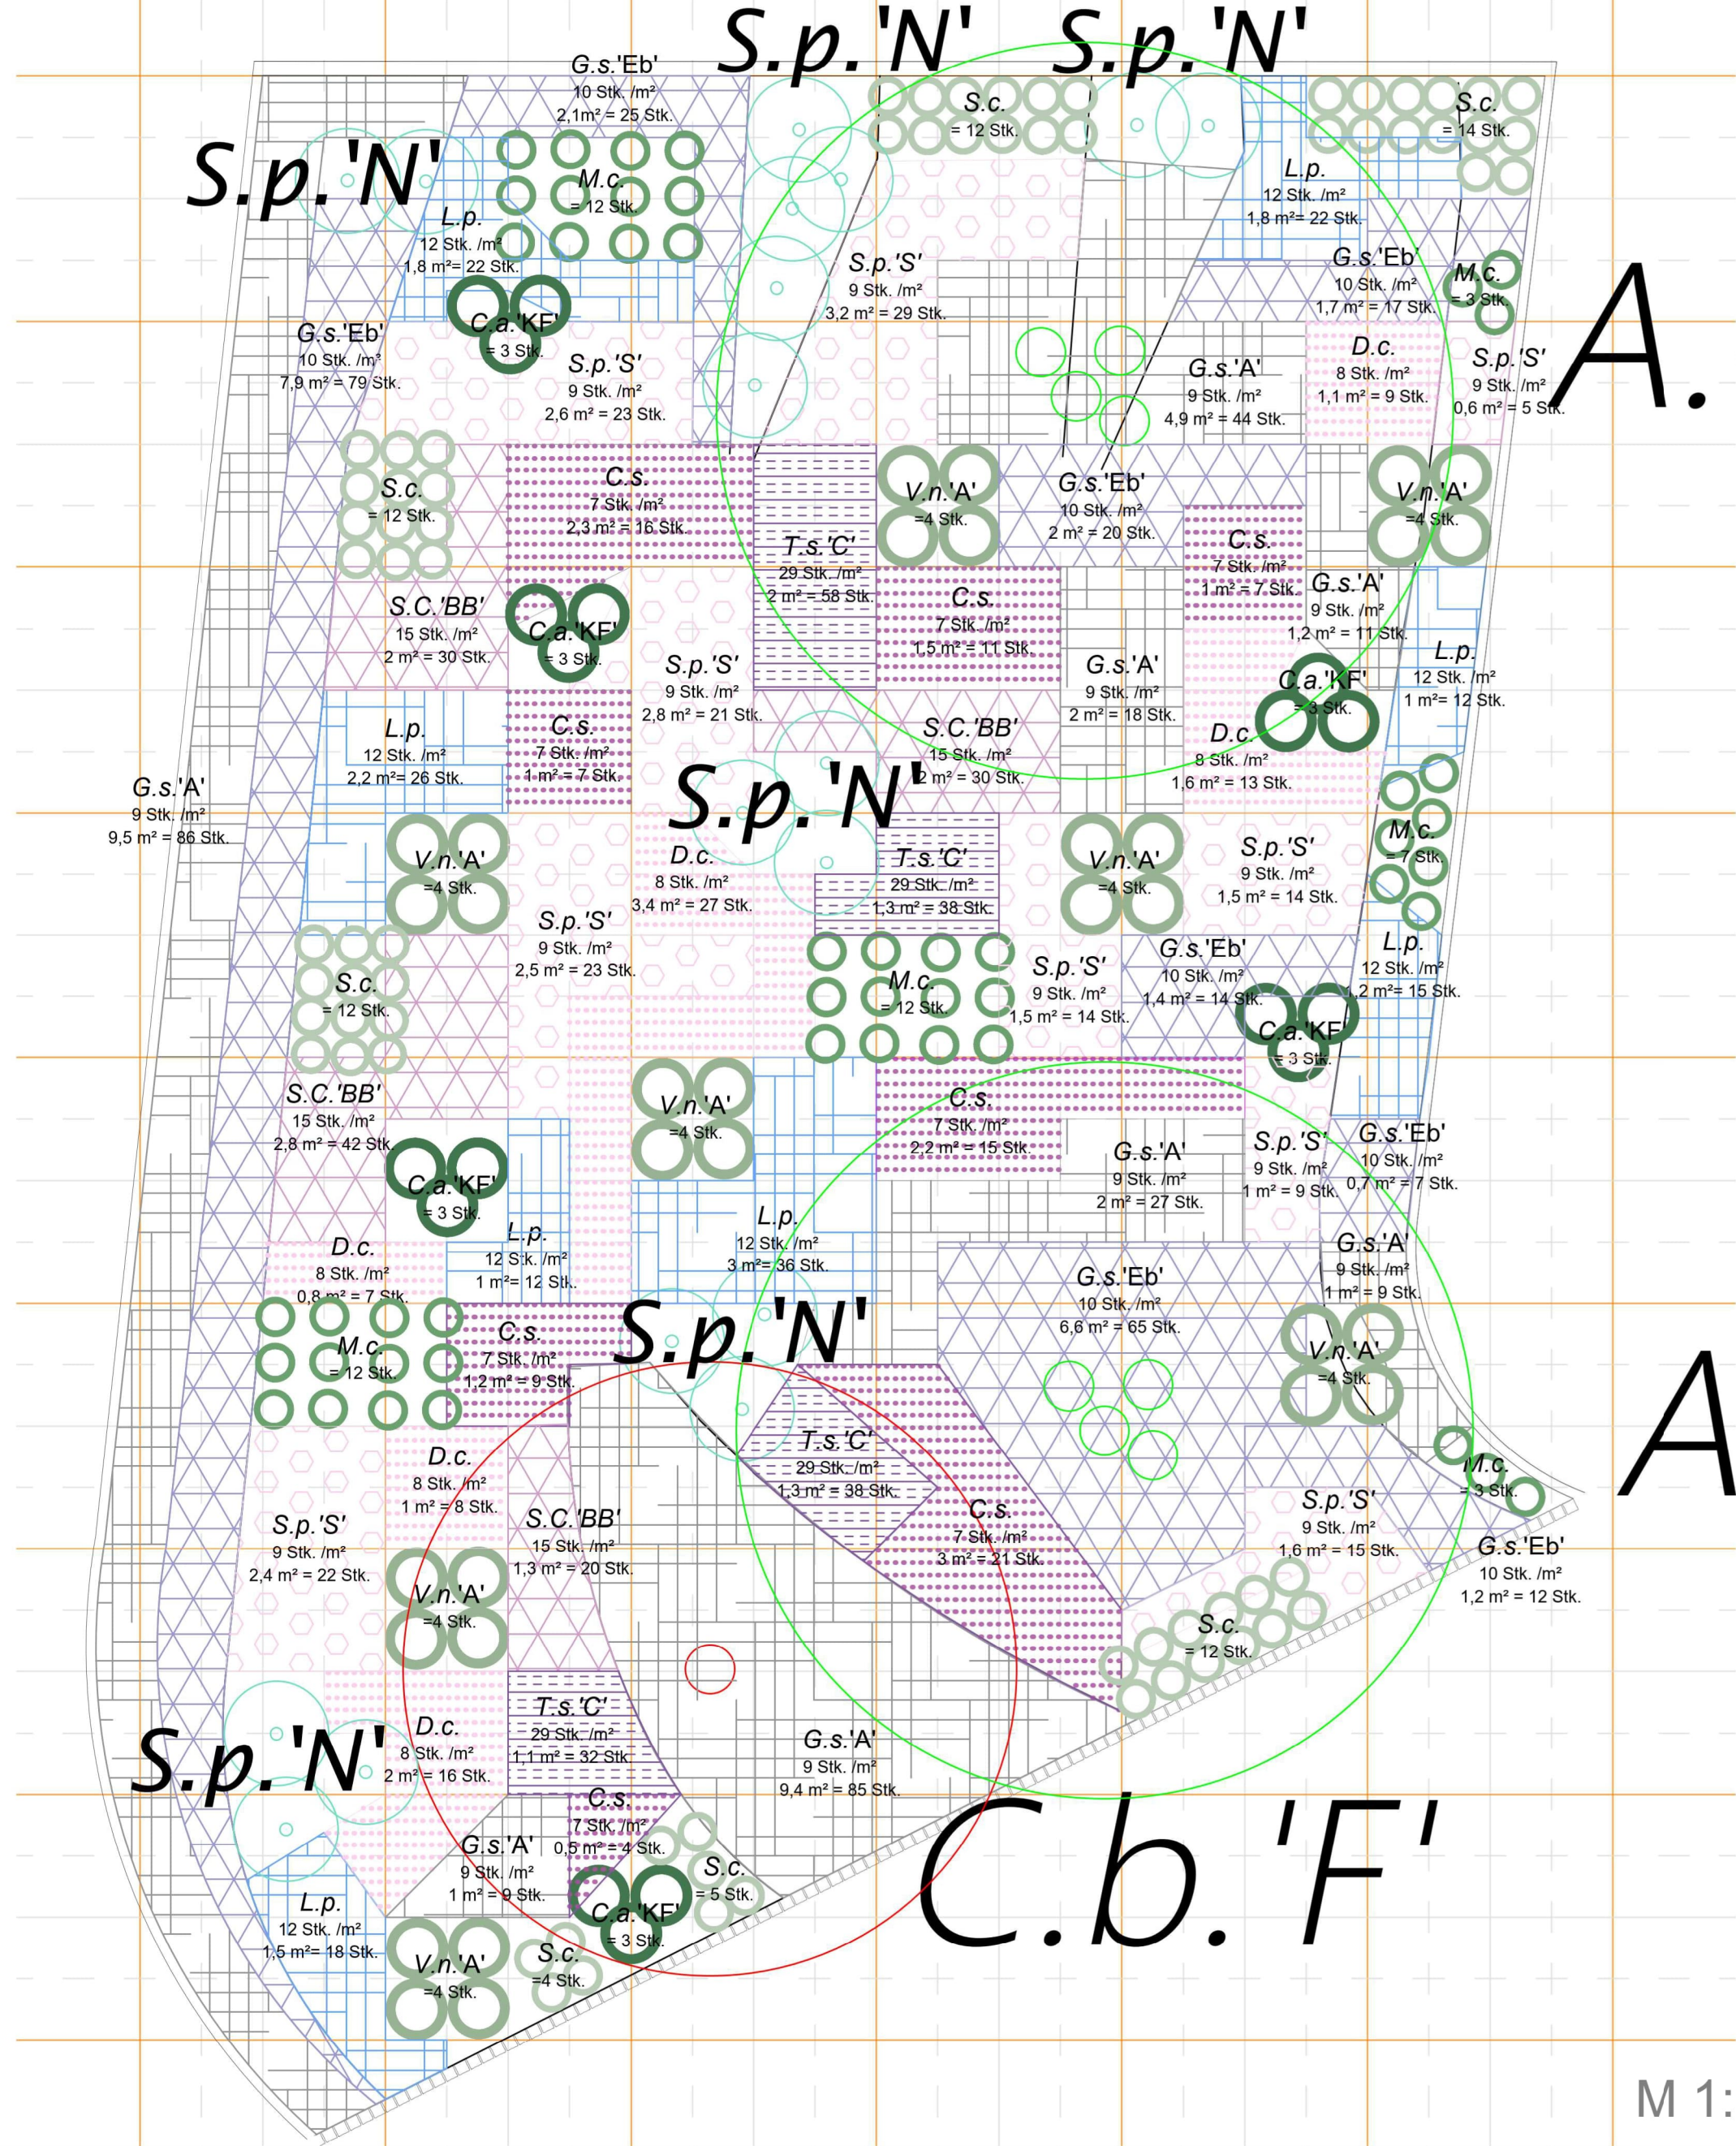


M 1:50



1.1

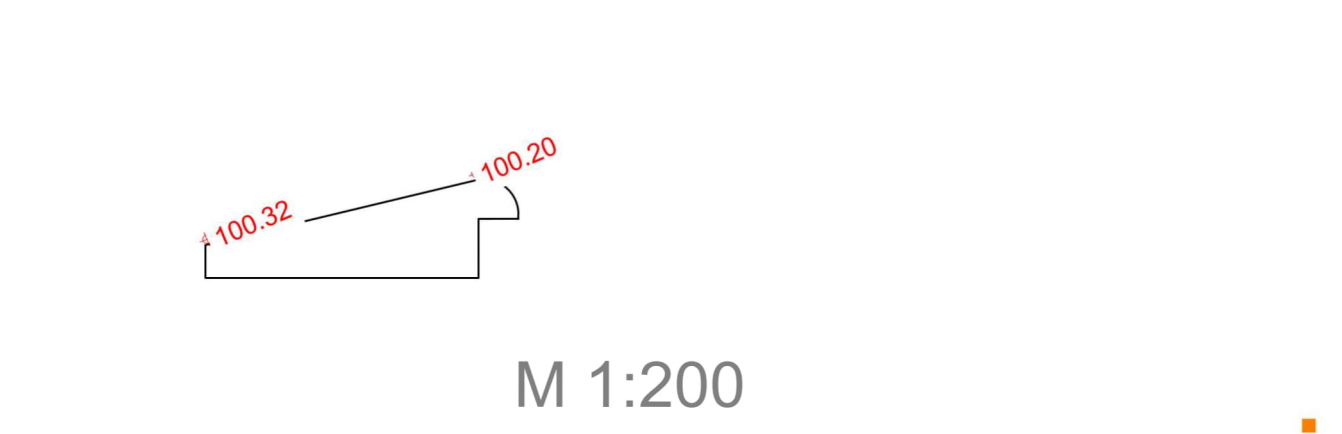



1.2 + 1.3

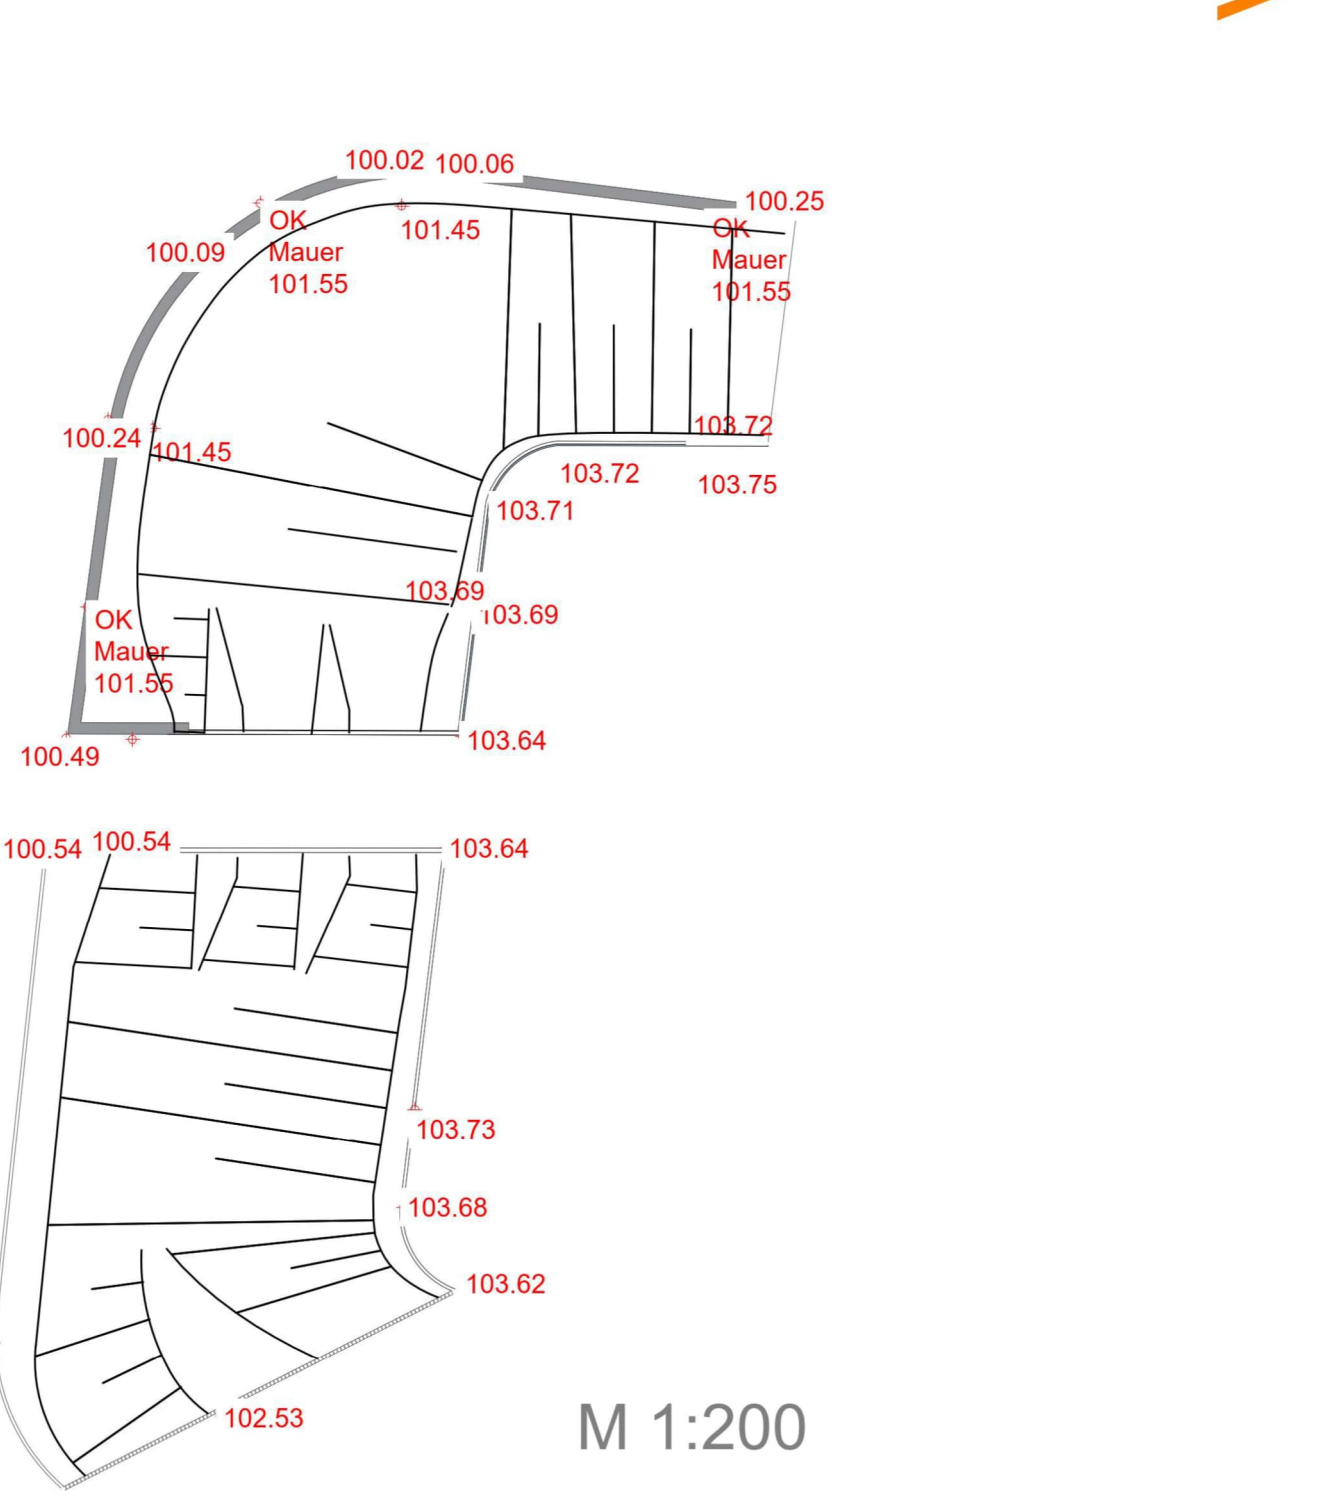

1.4

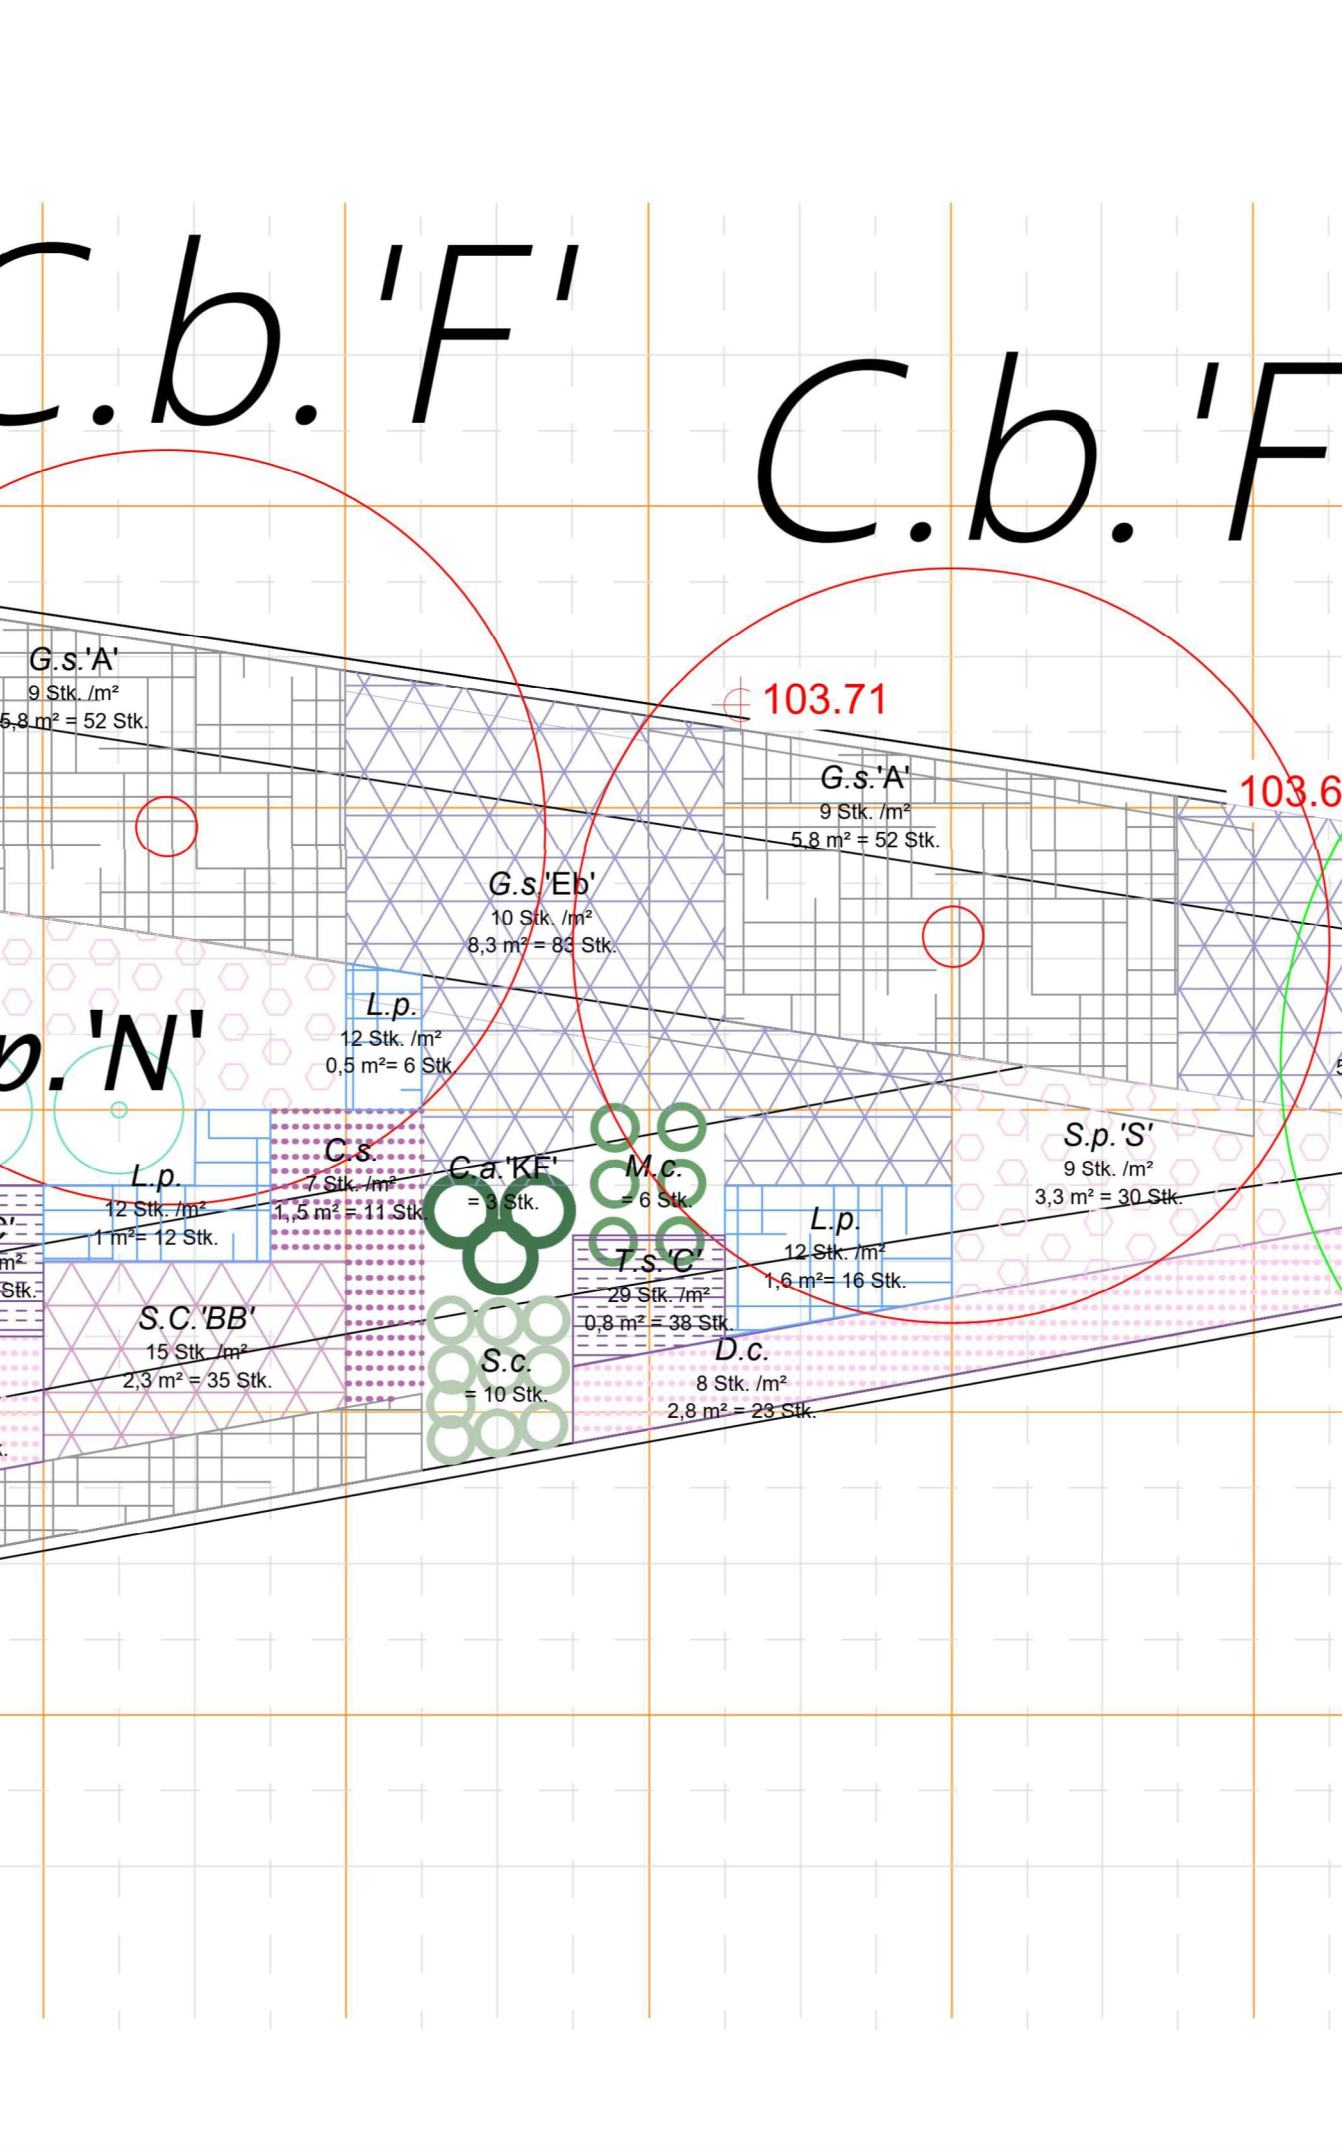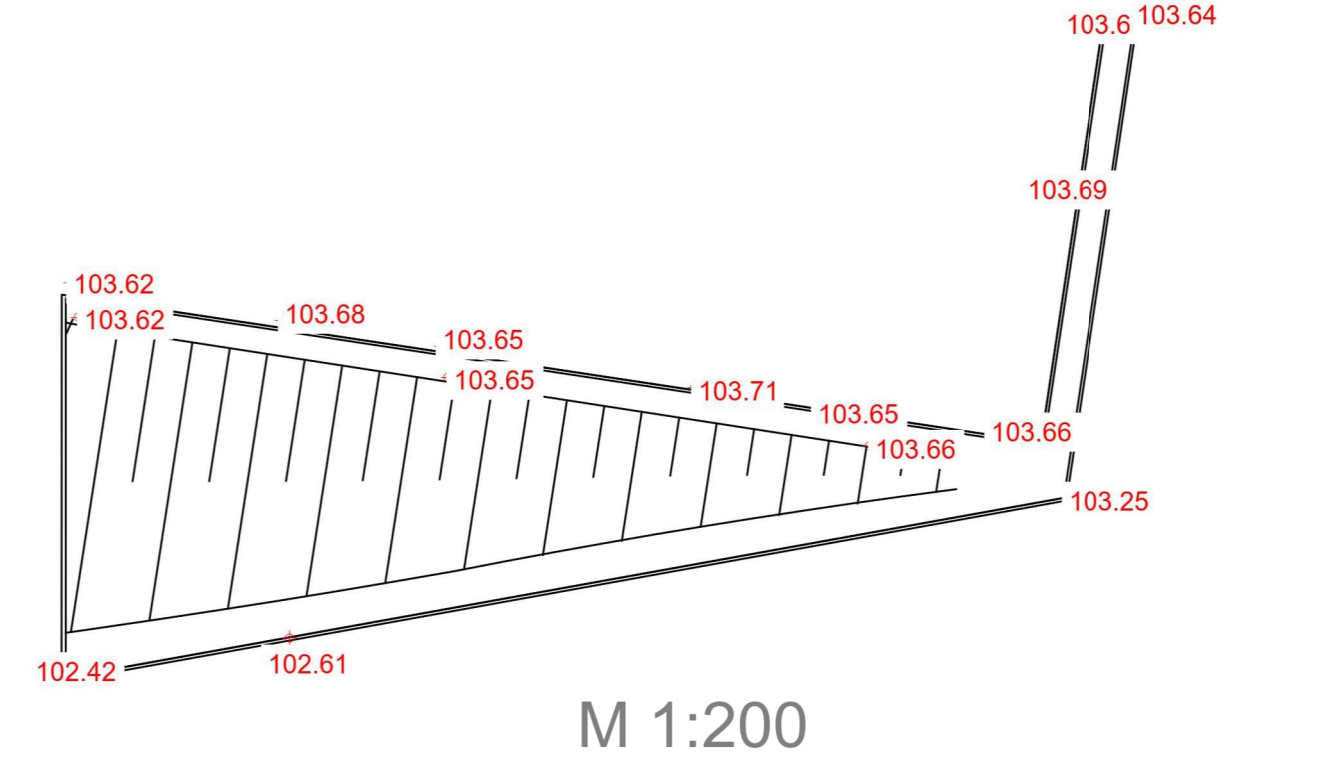

Verortung o.M.

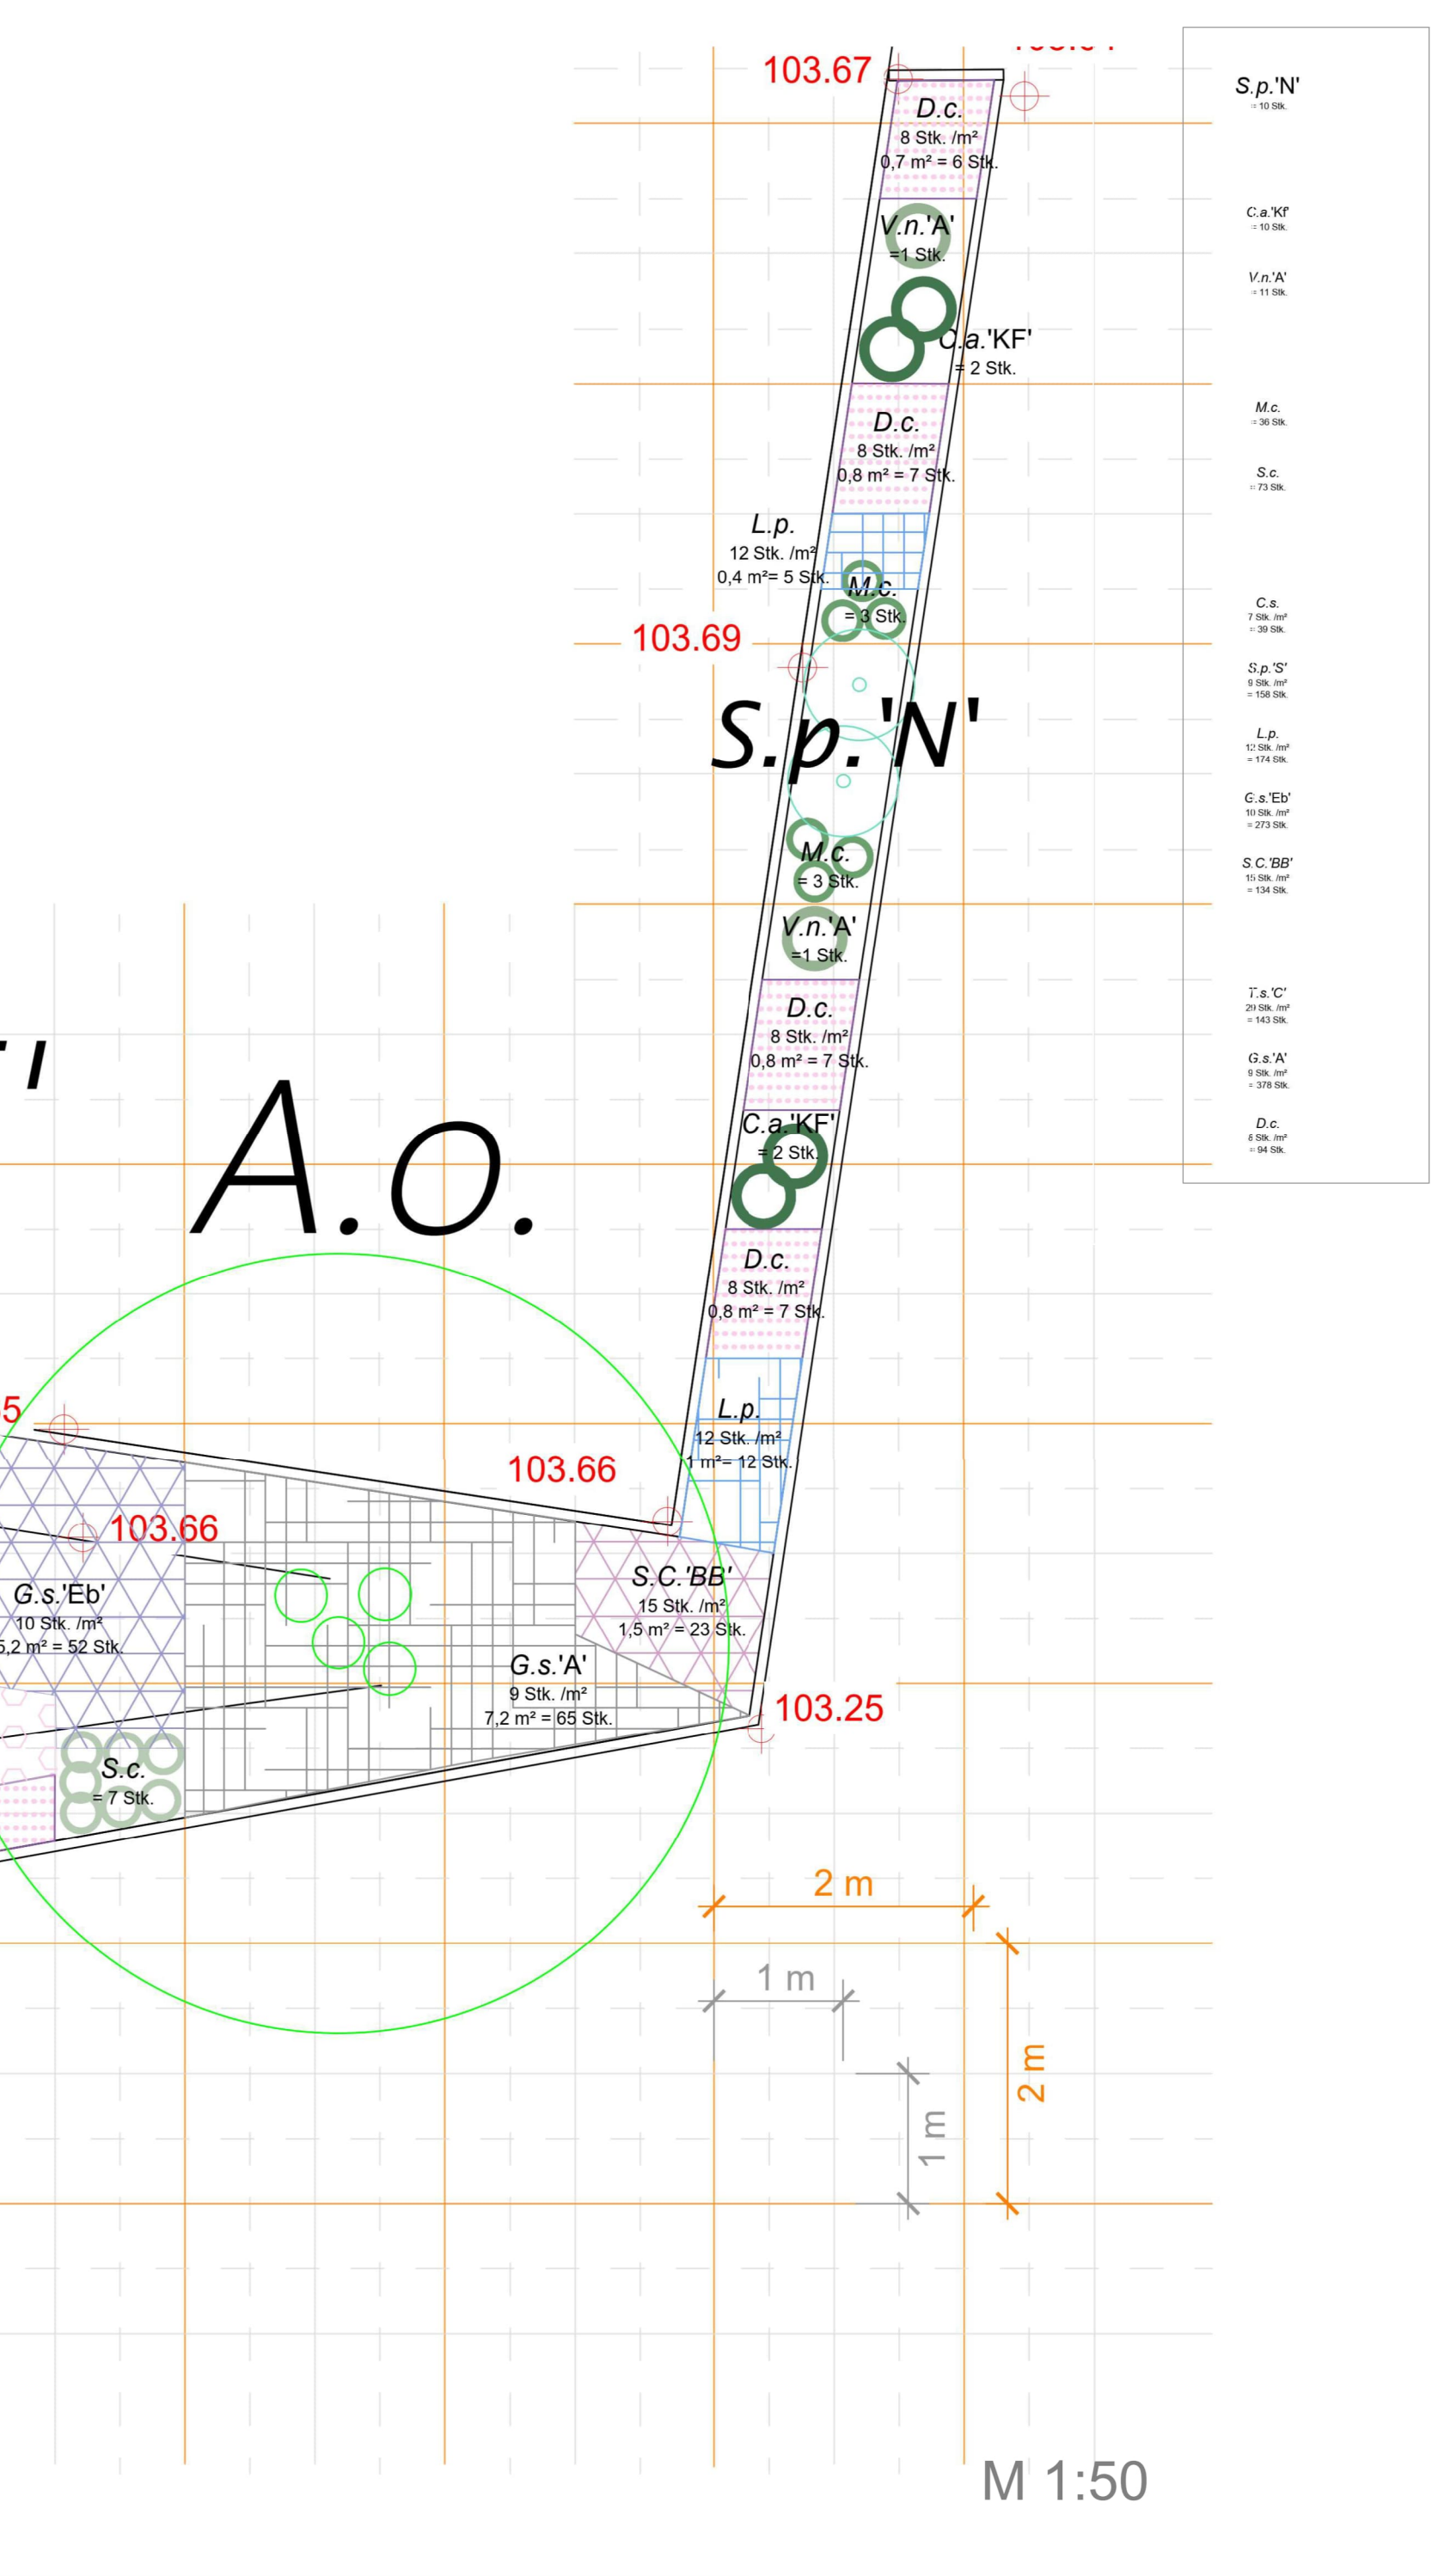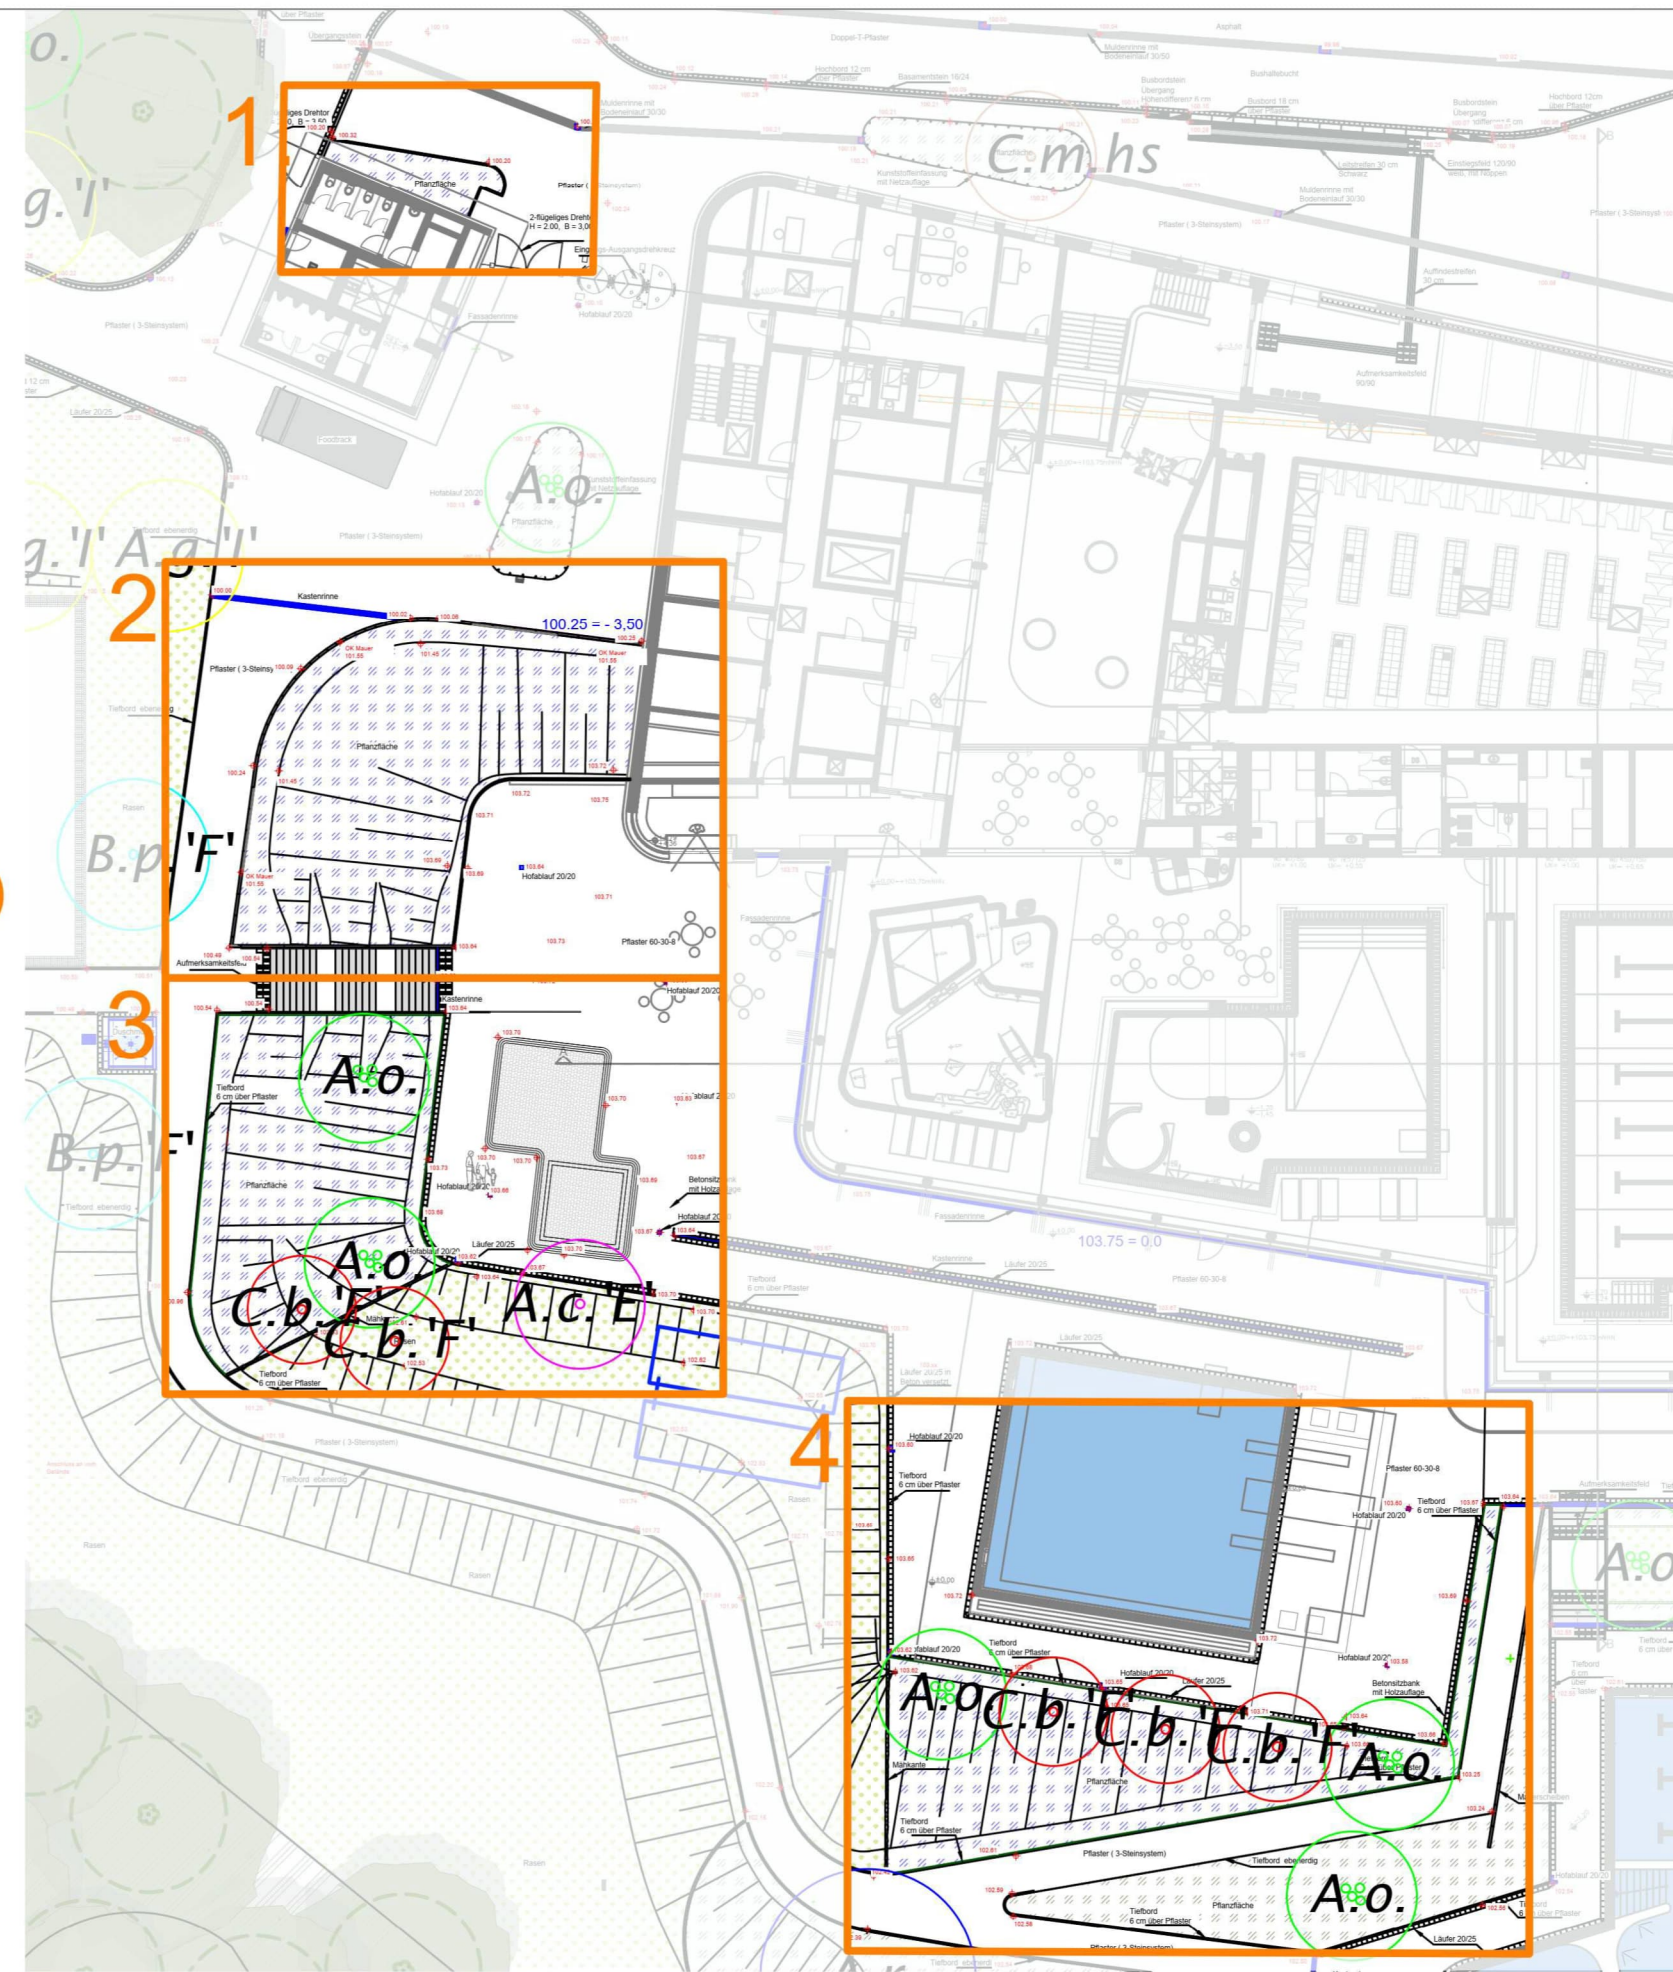

Blaue Beete

Sträucher:

Salix purpurea 'Nana'
Str 3xv C L h 50-80

Stauden:

Verbascum nigrum 'Album'
Sol C 5.0 L
Calamagrostis x auctiflora
'Karl Foerster'
Sol C 5.0 L

Melica ciliata tb

Stipa capillata tb

Salvia pratensis 'Serenade' tb

Linum perenne tb

Scabiosa columbaria
'Butterfly Blue' tb

Centaurea scabiosa tb

Geranium sanguineum 'Elsbeth'

Geranium sanguineum 'Album'

Thymus serpyllum
'Coccineus' tb

Dianthus carthusianorum tb

Allium schoenoprasum

Gerüstbildner

S.p.'N'

Begleitstauden

9 Stk. / m²

Bodendecker

29 Stk. / m²

Geophyten

12-er Gruppe

Ausführungsplanung

PROJEKT
Neubau Kombiad Maintal
Edmund-Seng-Straße 19
63477 Maintal
BAUHERR
Magistrat der Stadt Maintal
Klosterhofstr. 4-6
63477 Maintal
ARCHITEKT

LANDSCHAFTSARCHITEKT

ZEICHNUNG
Bepflanzung: Pflanzplan 1

BLATTGRÖSSE
A0
GEZEICHNET
LANDSCHAFTSARCHITEKT
PROJEKTL EITUNG
BAUHERR
DATUM
04.04.2025
MASSSTAB
1:50, 1:200
INDEX
V2
ZEICHNUNGSNR.
WD014.02

OKFFB +/- 0.00m =
ÜNNH +103.75 m