




5.1

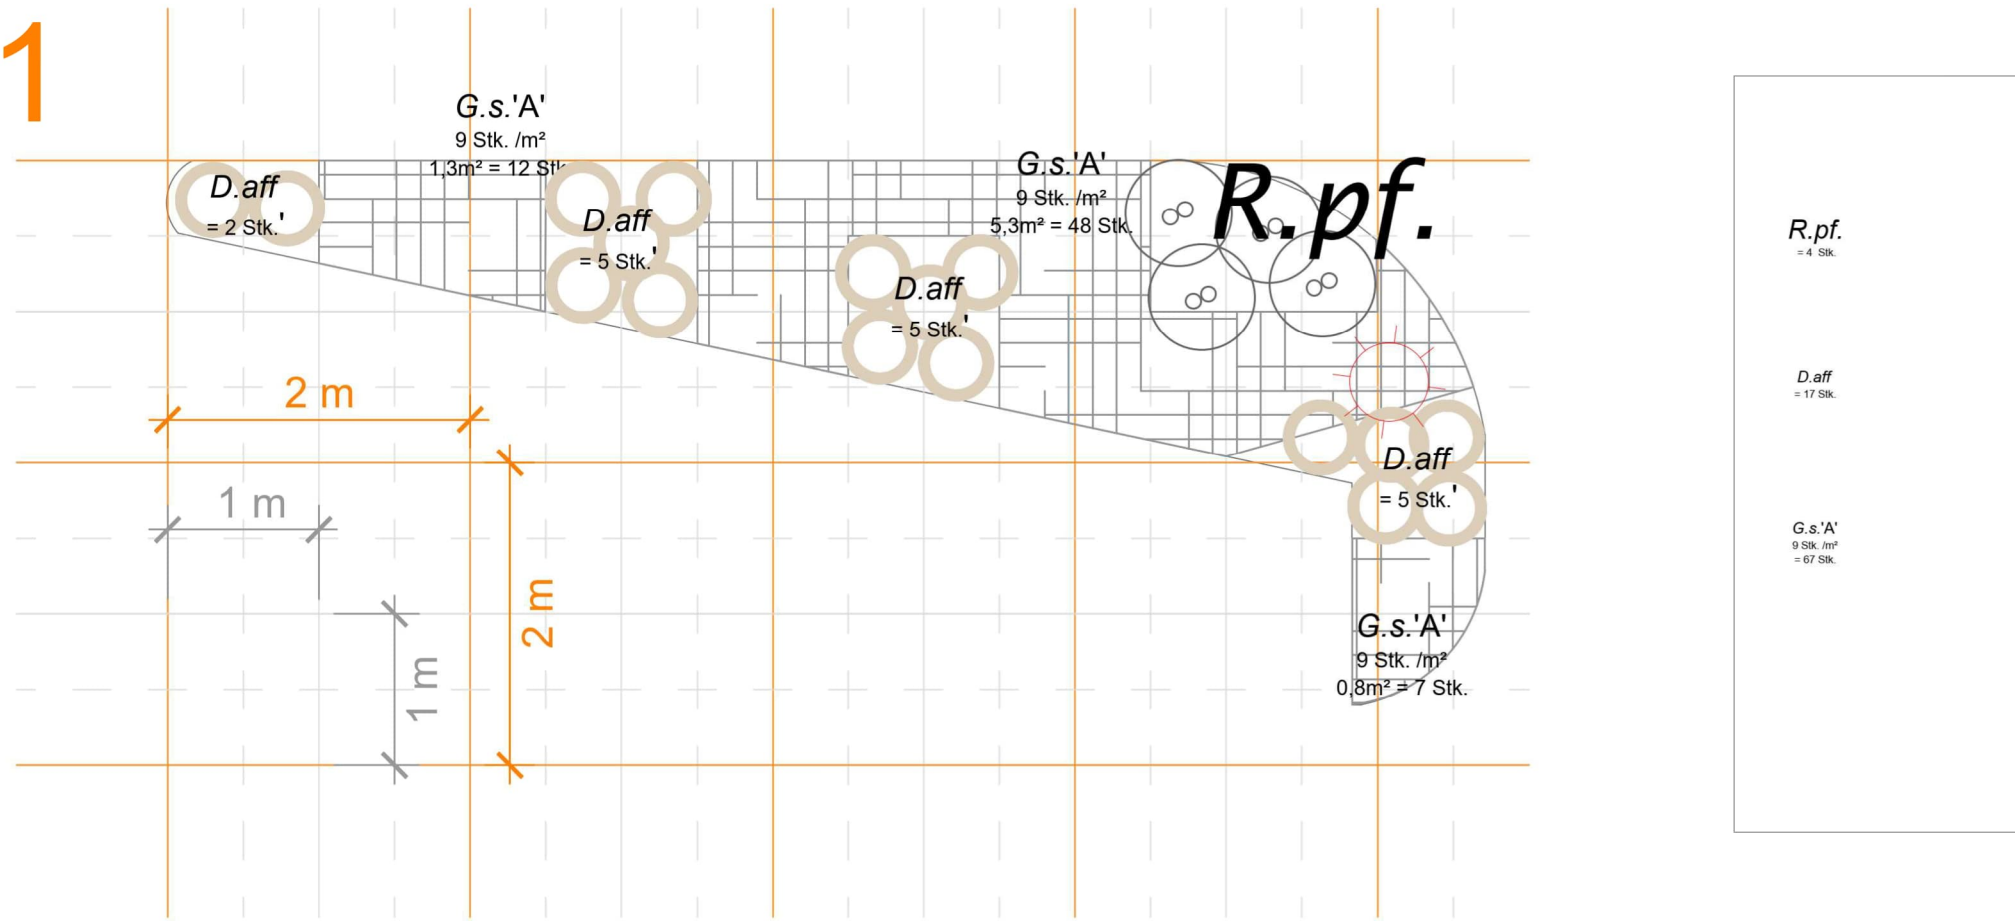


5.2

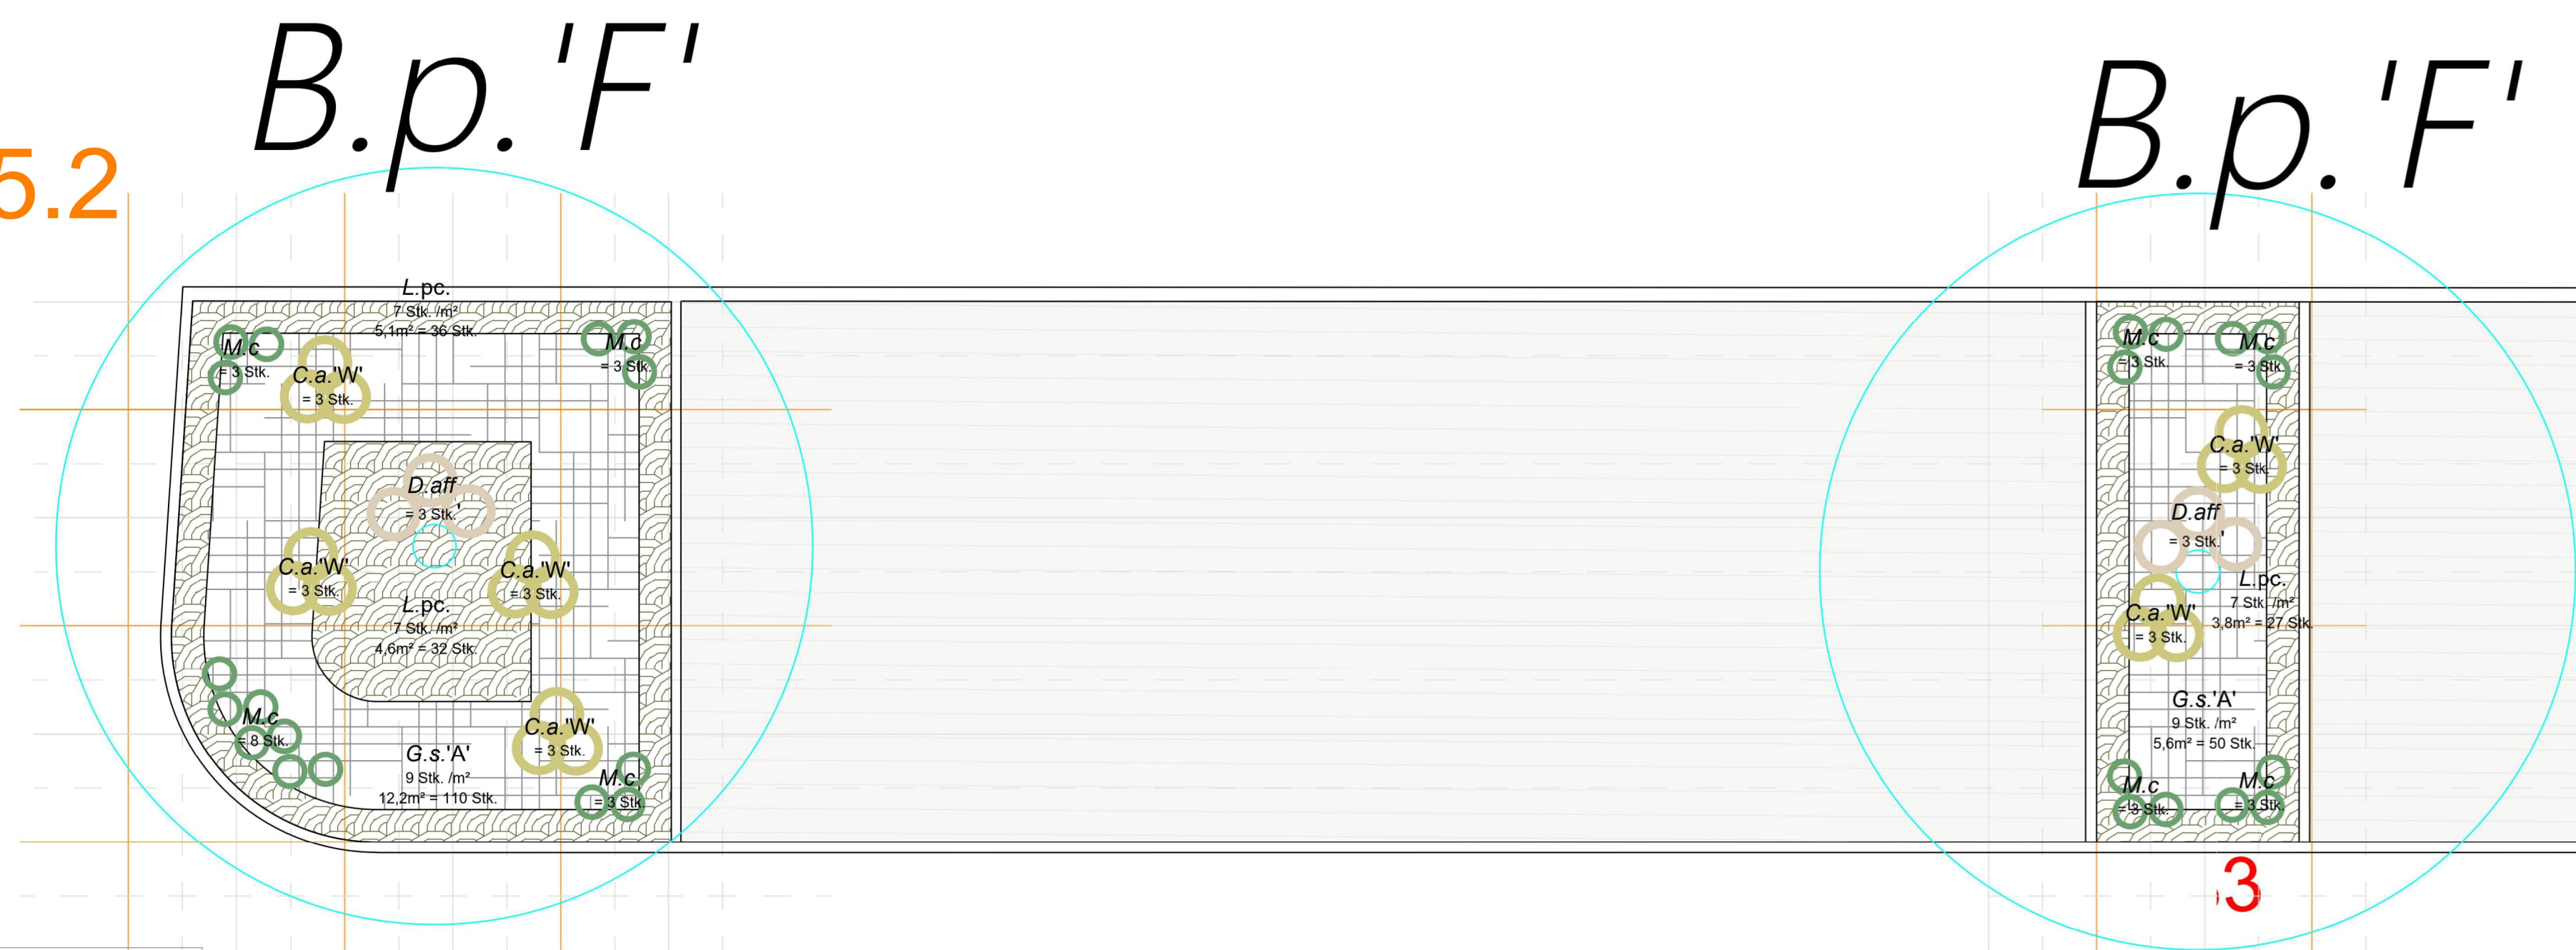


5.1

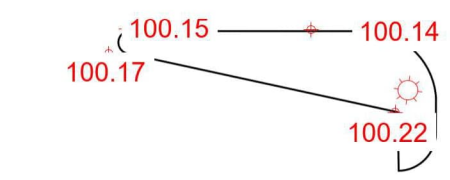


5.3

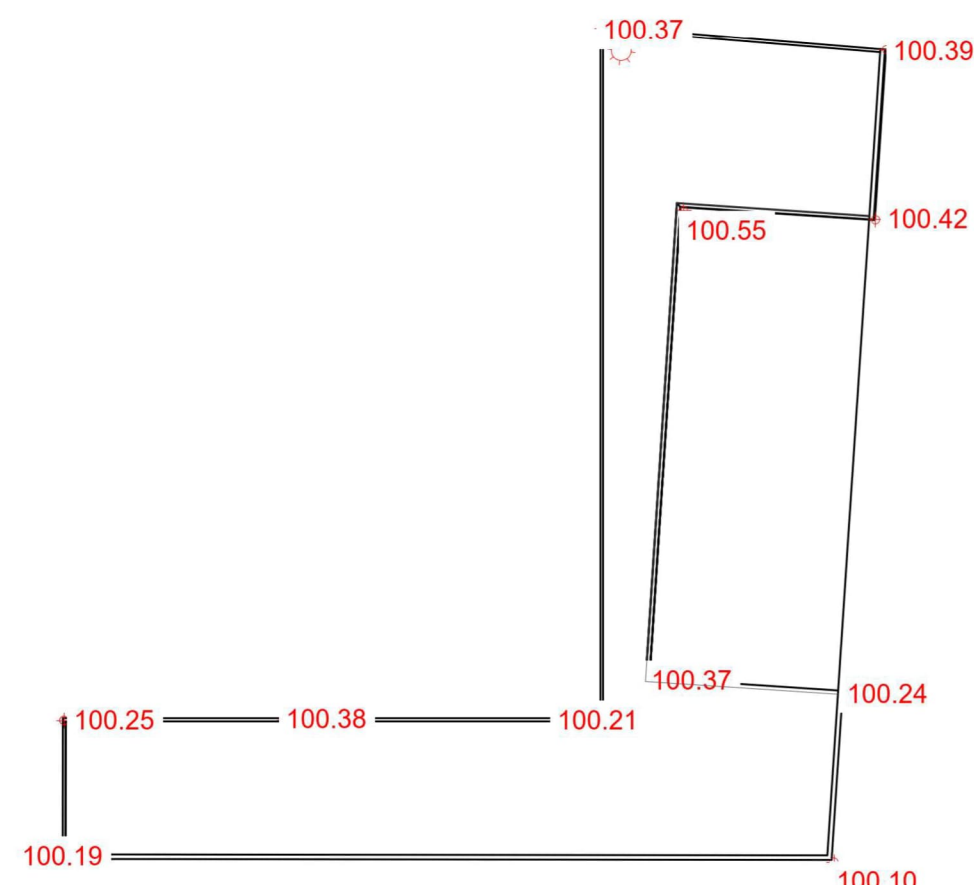


5.2

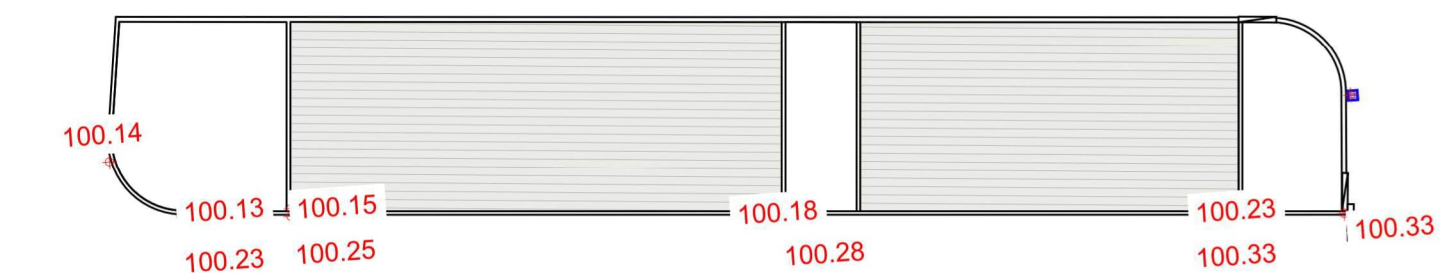

Verortung o.M.

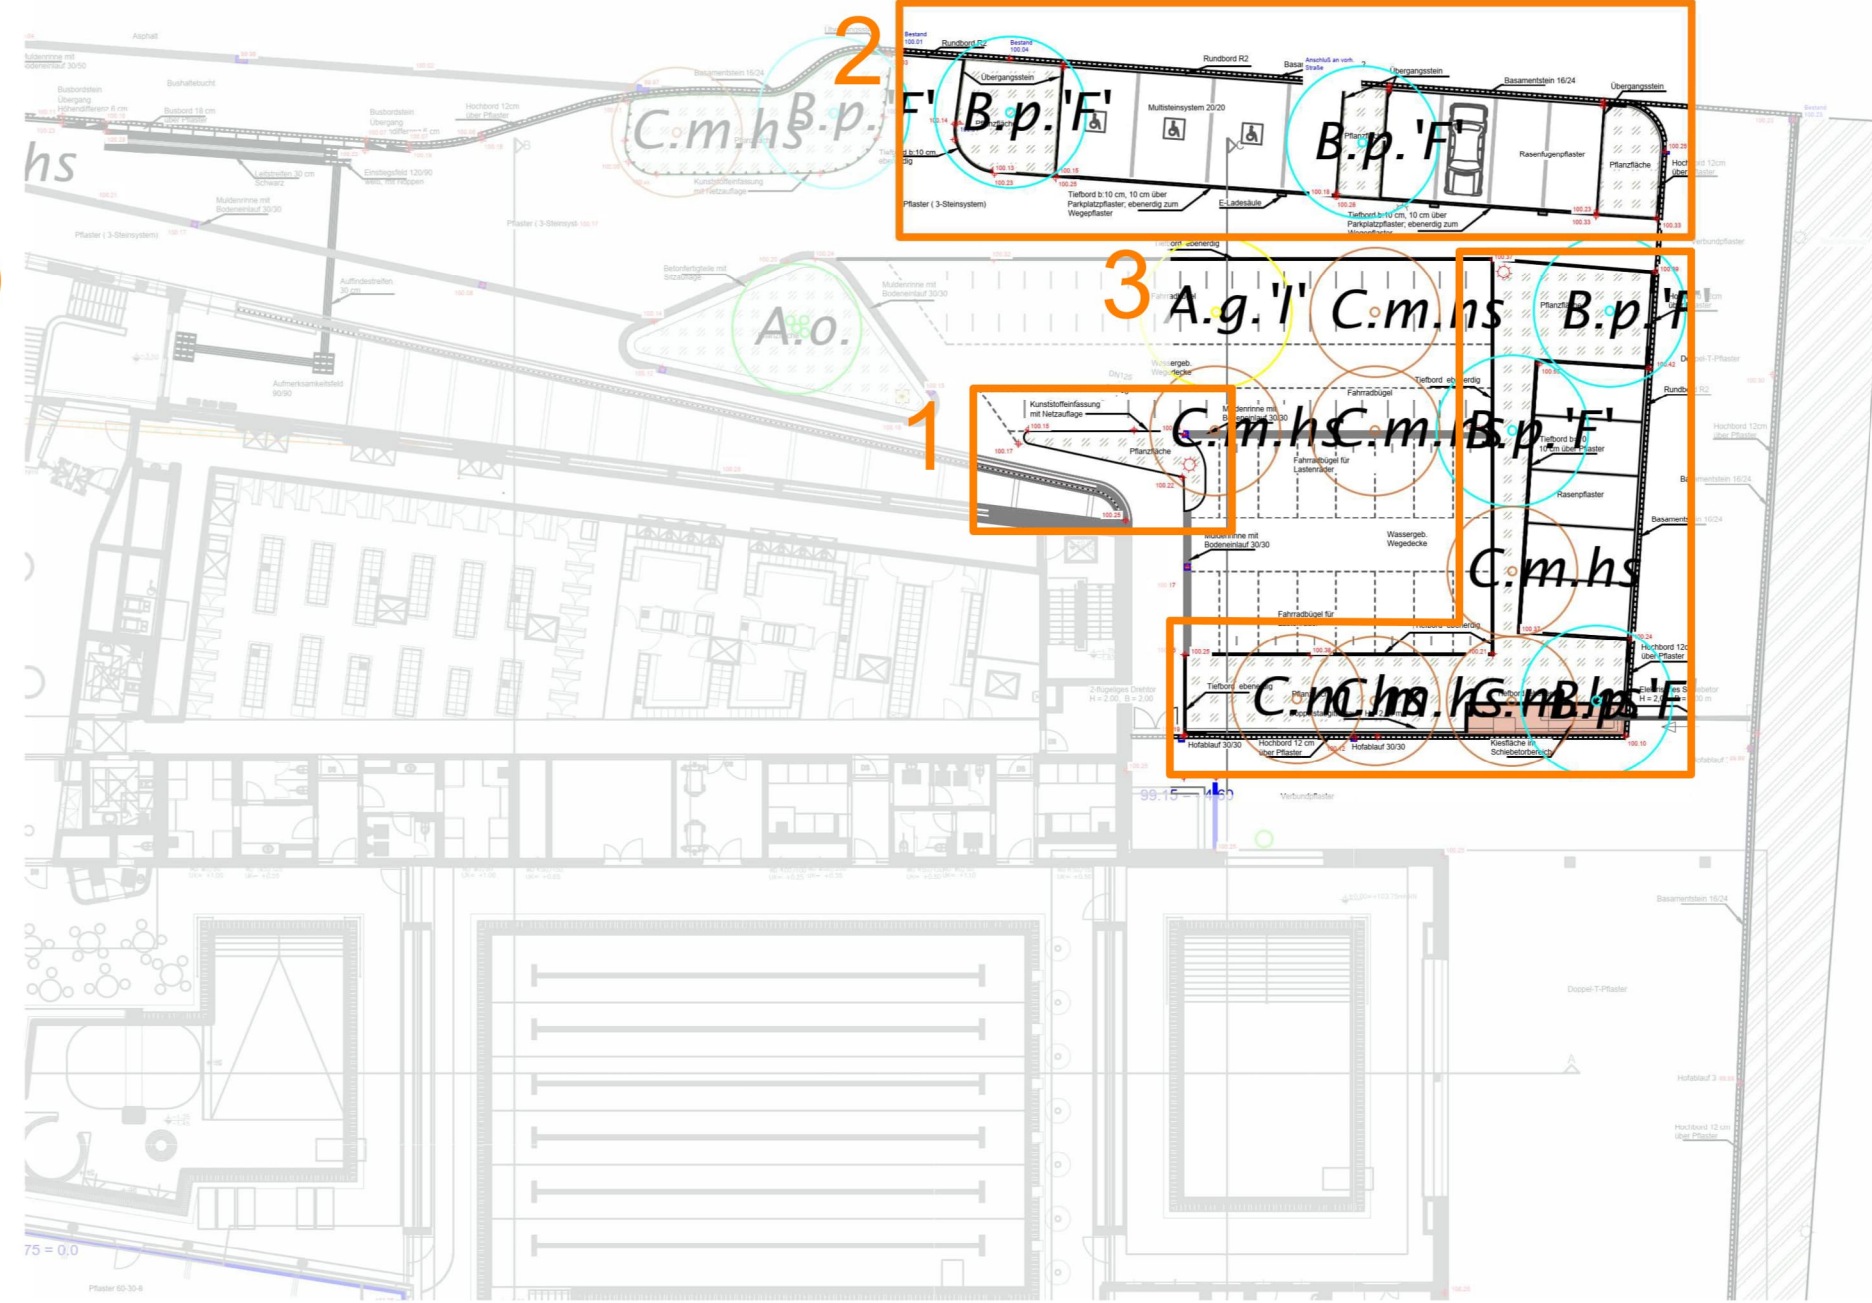

5.3

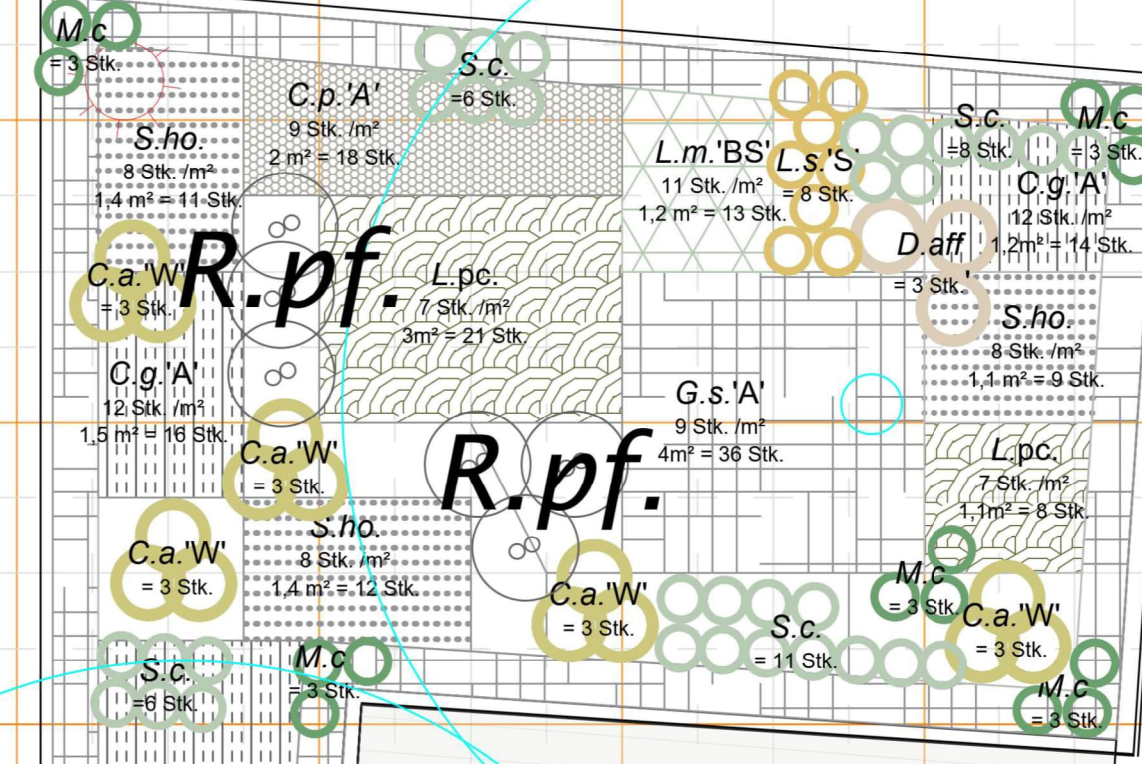

M 1:50

B.p.'F'

C.m.hs

B.p.'F'

B.p.'F'

M 1:50

Parkplatz

Sträucher:

R.pf.
Str 3xv C L h 40-60
Salix purpurea 'Nana'
Str 3xv C L h 50-80

Stauden:

Calamagrostis x acutiflora
'Waldenbuch' Sol C 5.0 L
Dyopteris affinis
Sol C 3.0 L


Luzula sylvatica 'Sherwood' tb

Melica ciliata tb


Stipa capillata tb

Alchemilla vulgaris tb



Gerüstbildner

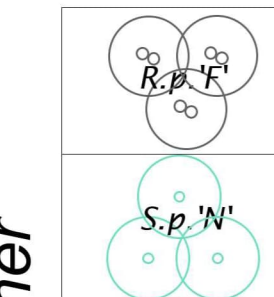

Begleitstauden

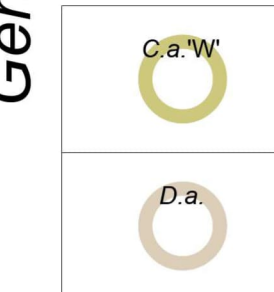

Bodendecker

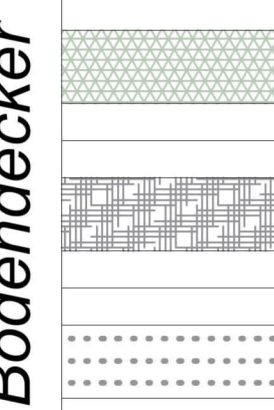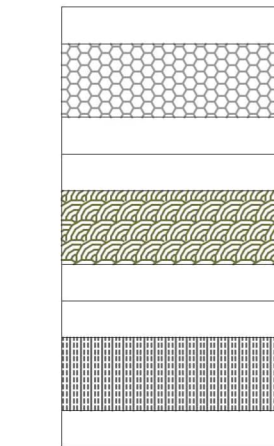

Ausführungsplanung

PROJEKT	Neubau Kombibad Maintal Edmund-Seng-Straße 19 63477 Maintal
BAUHERR	Magistrat der Stadt Maintal Klosterhofstr. 4-6 63477 Maintal
ARCHITEKT	
LANDSCHAFTSARCHITEKT	
ZEICHNUNG	Bepflanzung: Pflanzplan 5
BLATTGRÖSSE	A0
GEZEICHNET	04.04.2025
PROJEKTELEITUNG	1:50 / 1:200
DATUM	INDEX
UNTERSCHRIFT	UNTERSCHRIFT
LANDSCHAFTSARCHITEKT	BAUHERR
PROJEKTNR.	ZEICHNUNGSNR.
	WD014.06