

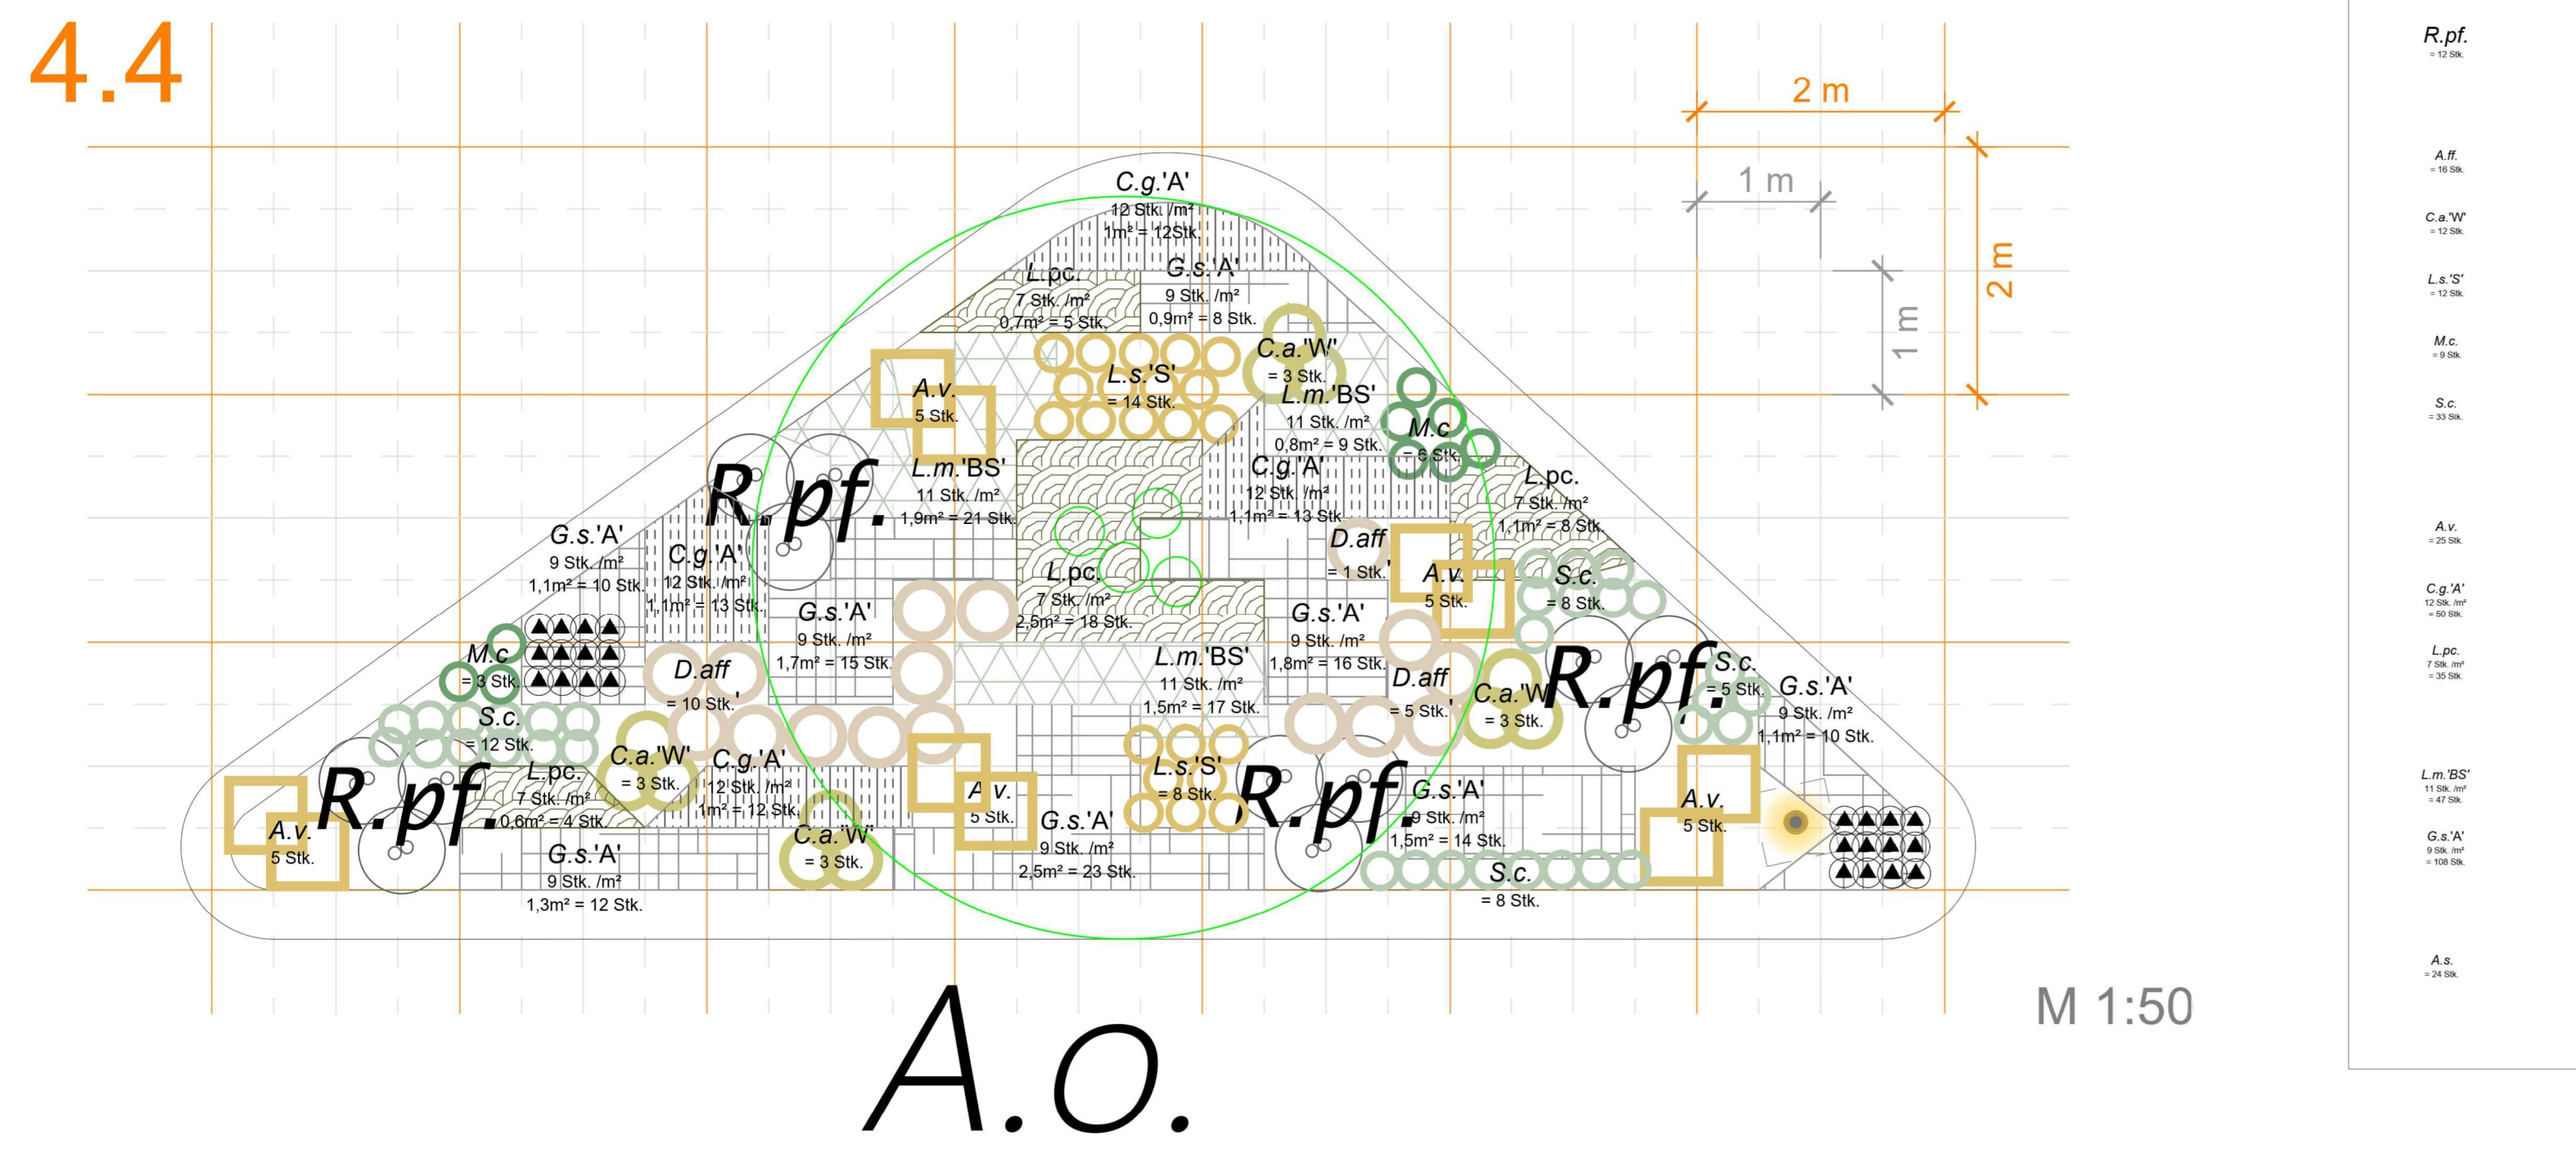
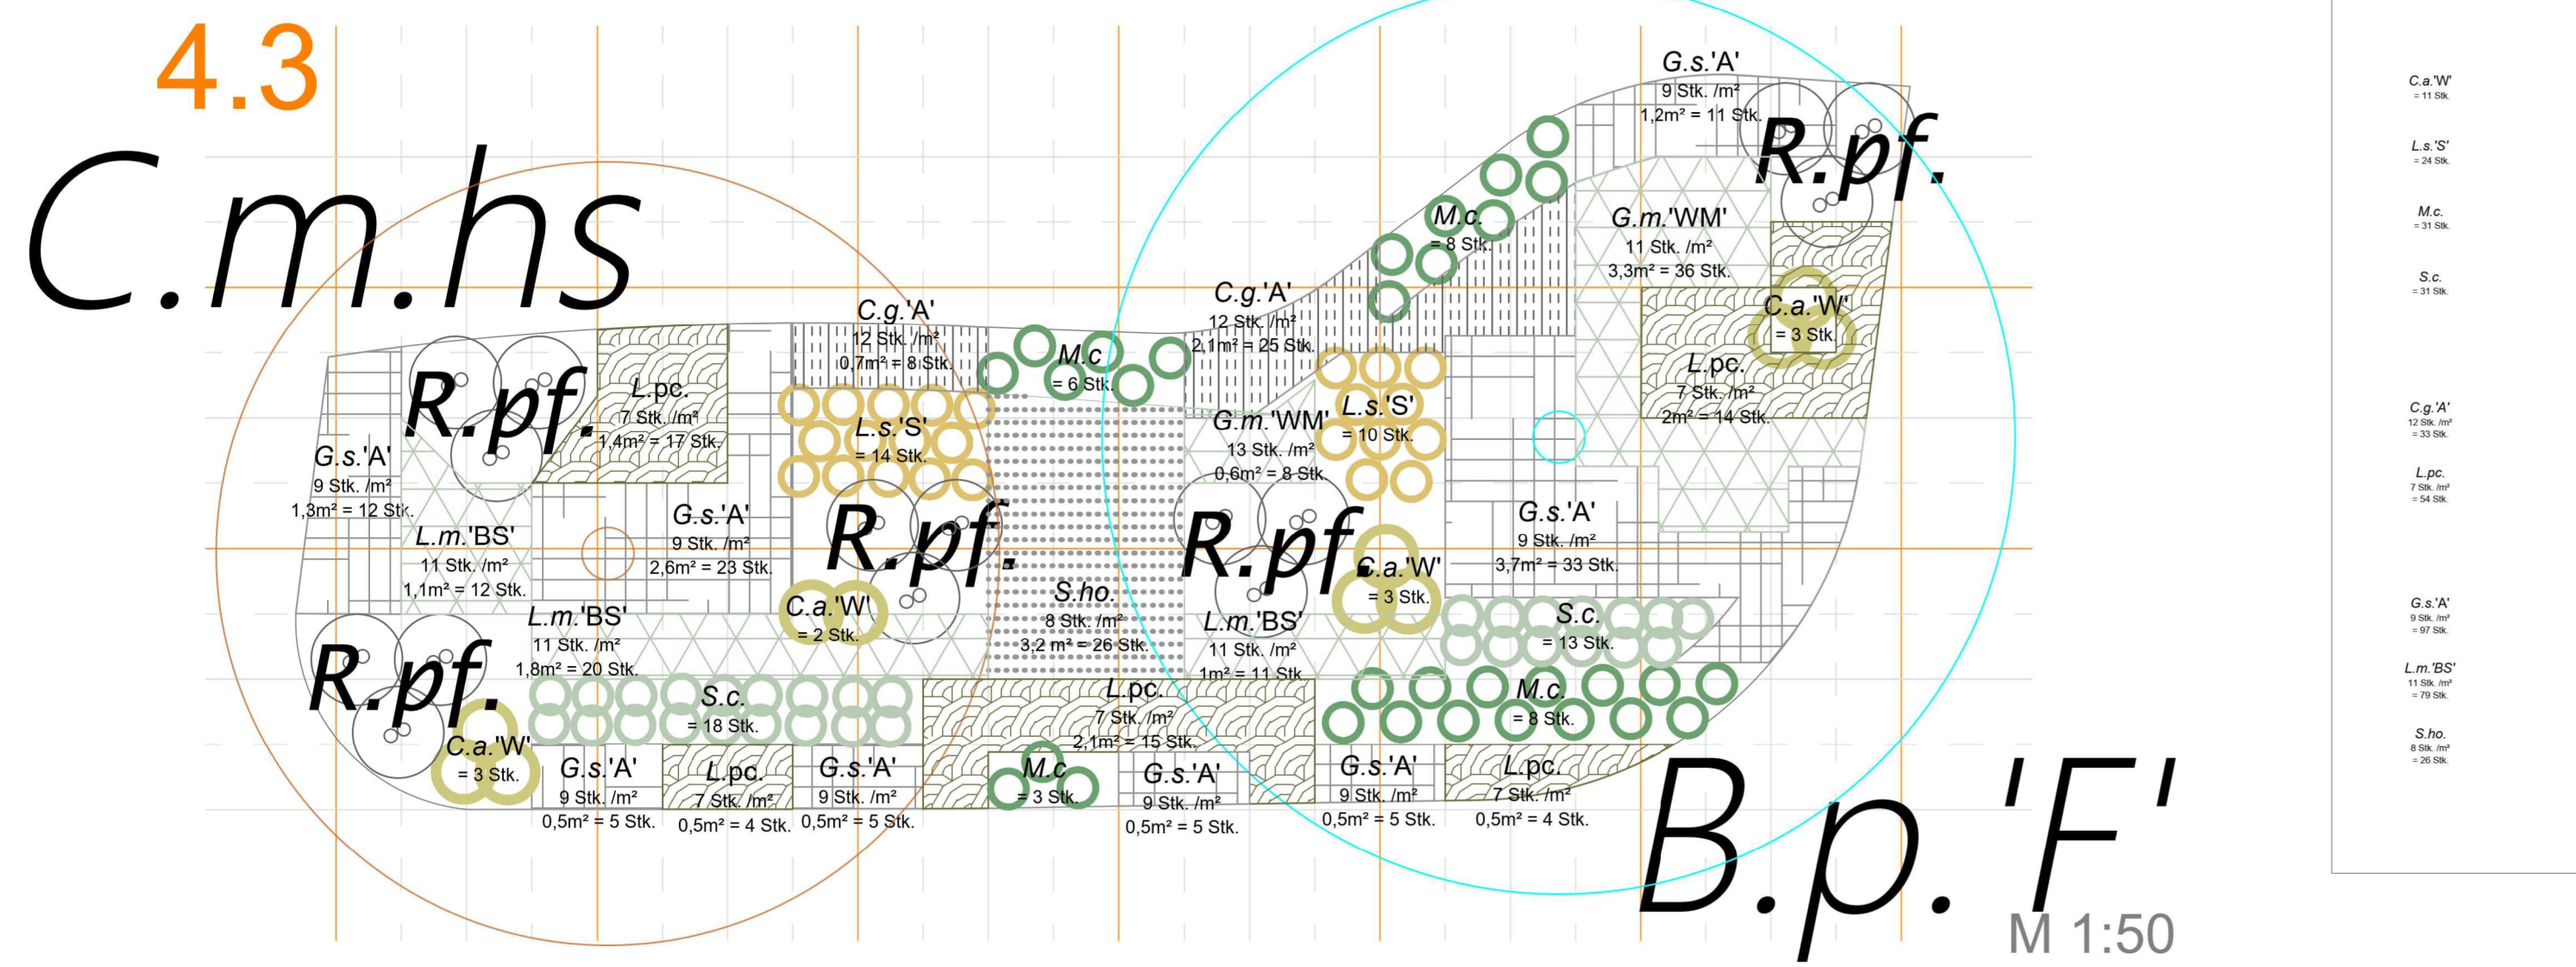


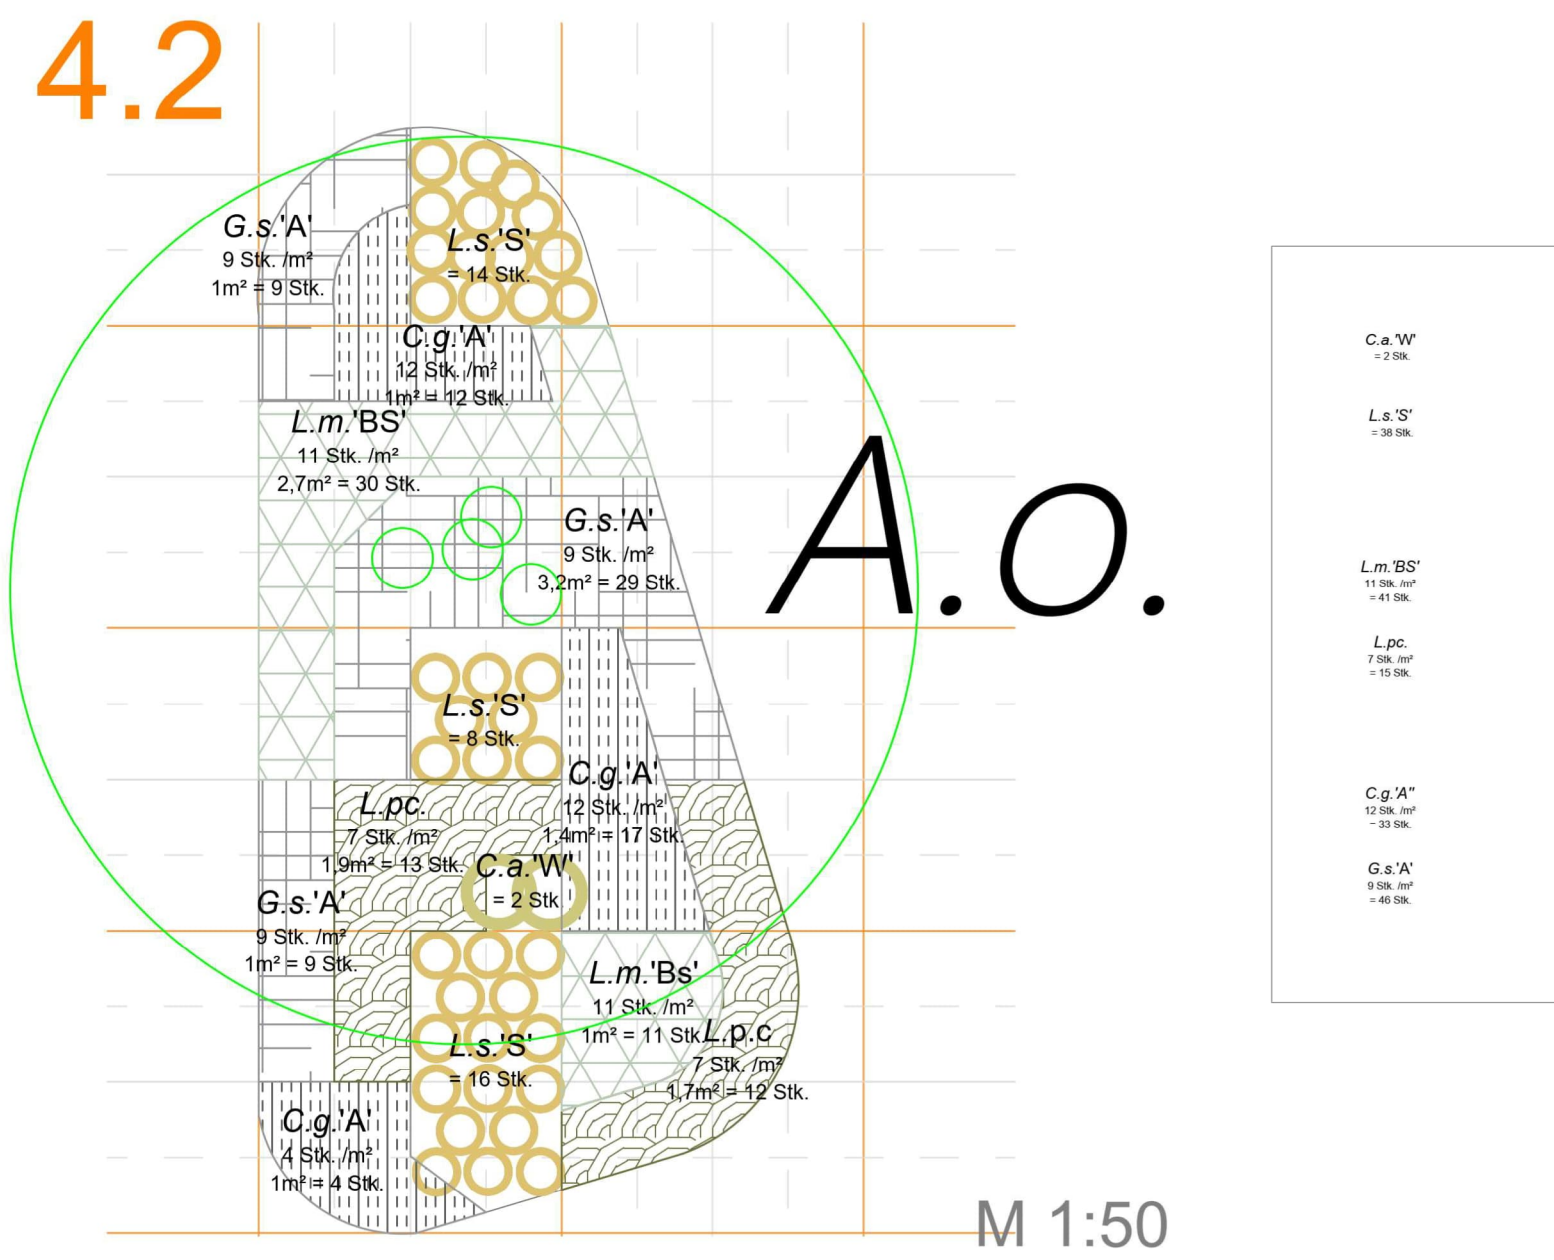

Verortung o.M.

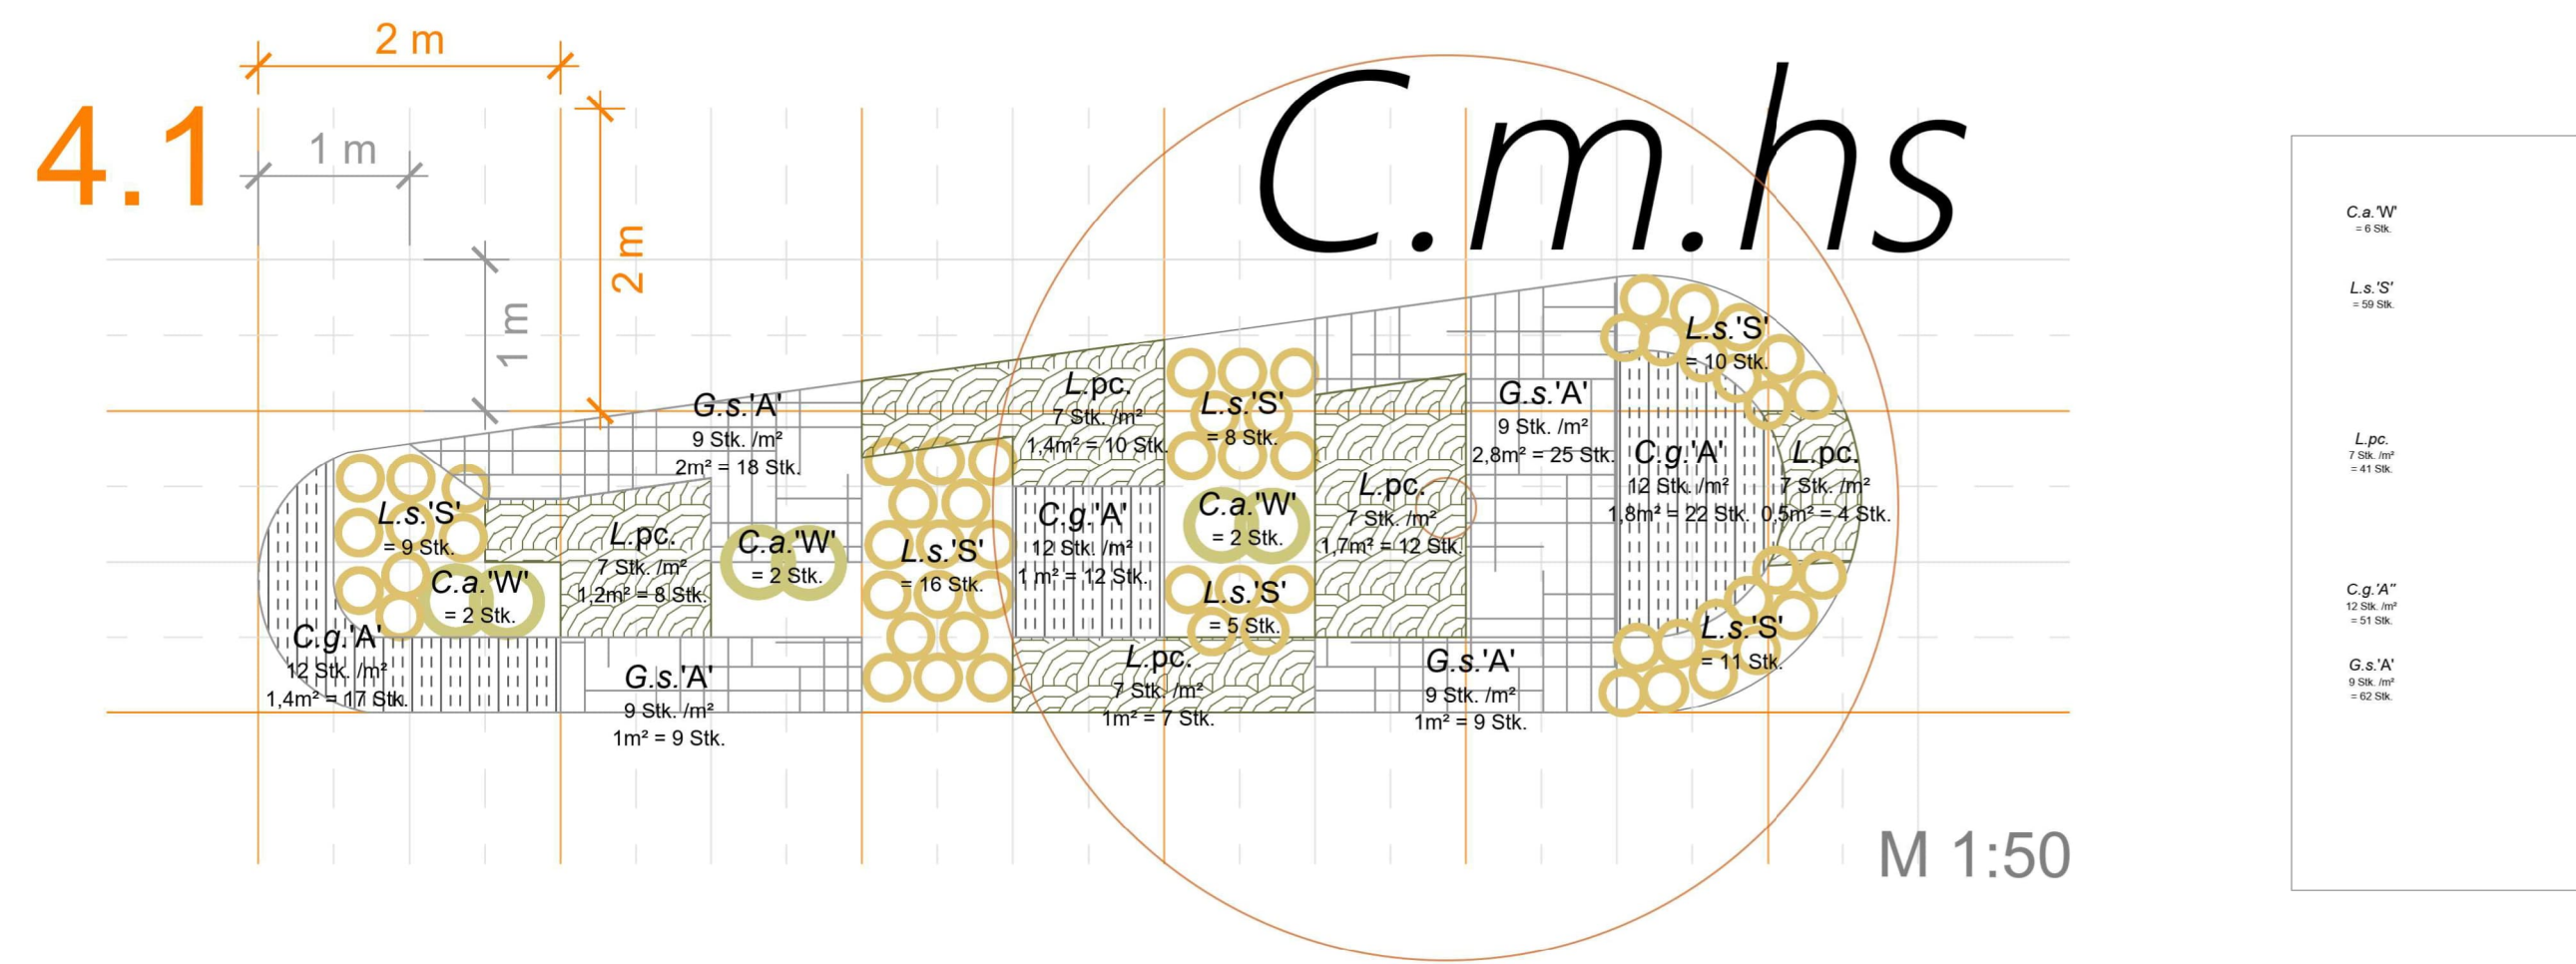

4.1

4.2

4.3

4.4

Eingangsbereich

Sträucher:

R.pf.
Str 3xv C L h 40-60

Salix purpurea 'Nana'
Str 3xv C L h 50-80

Stauden:

Calamagrostis x acutiflora
'Waldenbuch' Sol C 5.0 L

Dyopteris affinis
Sol C 3.0 L



Luzula sylvatica 'Sherwood' tb

Melica ciliata tb


Stipa capillata tb

Alchemilla vulgaris tb



Gerüstbilder

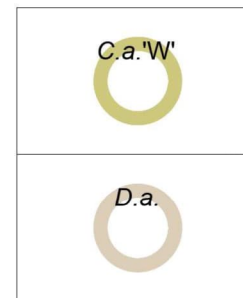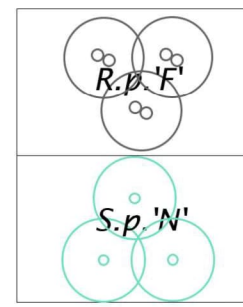


Begleitstauden

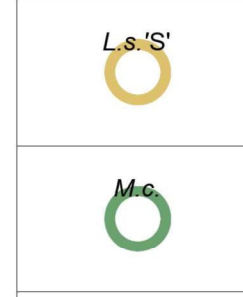

Bodendecker

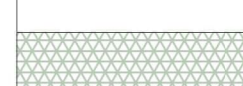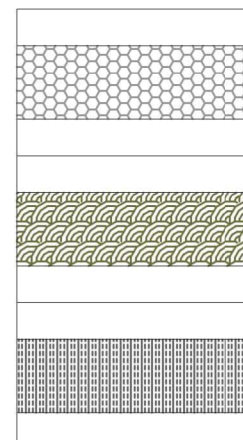

Geophyten

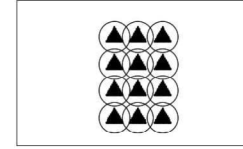

Lamium maculatum
'Beacon Silver' tb

Geranium sanguineum 'Album'
tb

Stellaria holostea tb

Allium schoenoprasum

Ausführungsplanung

PROJEKT Neubau Kombiad Maintal
Edmund-Seng-Straße 19
63477 Maintal

BAUHERR Magistrat der Stadt Maintal
Klosterhofstr. 4-6
63477 Maintal

ARCHITEKT

LANDSCHAFTSARCHITEKT

ZEICHNUNG Bepflanzung: Pflanzplan 4

OKFFB +/- 0.00m =
ÜNNH +103.75 m

BLATTGRÖSSE	GEZEICHNET	PROJEKTLEITUNG	DATUM	MASSSTAB	INDEX
A0			04.04.2025	1:50/ 1:200	V2
UNTERSCHRIFT LANDSCHAFTSARCHITEKT		UNTERSCHRIFT BAUHERR	PROJEKTNR.	ZEICHNUNGSNR.	WD014.05