




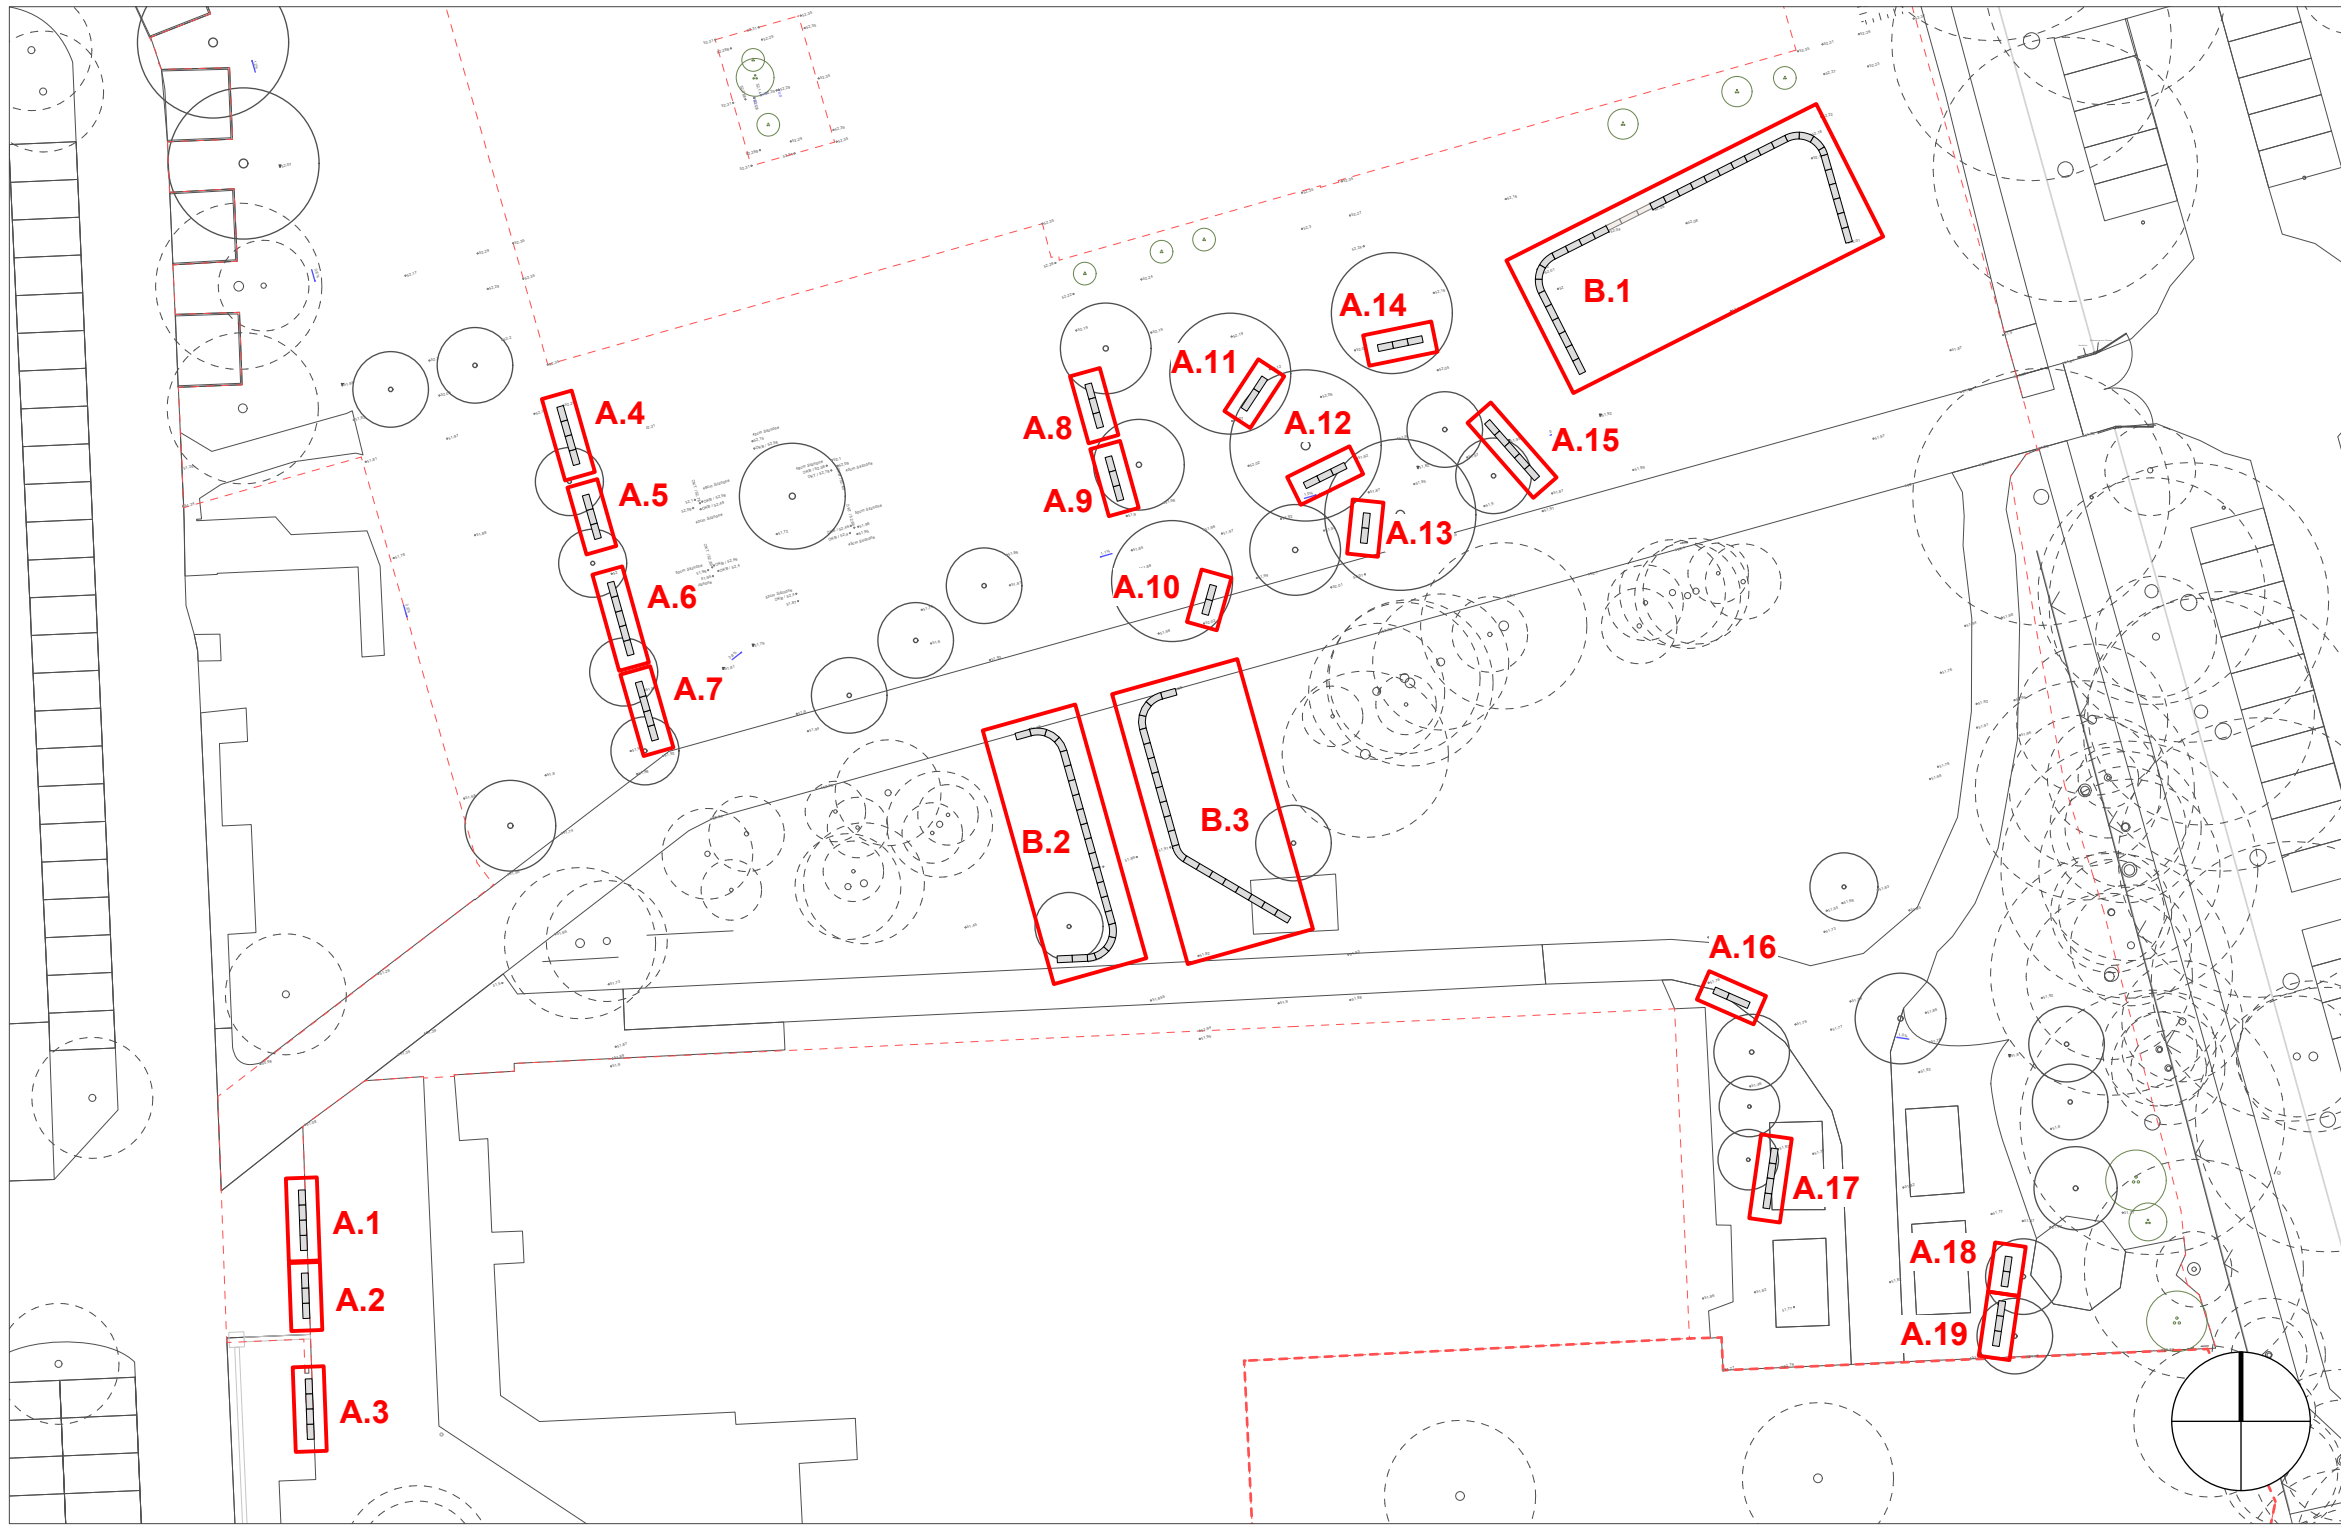


Übersicht, M1:50

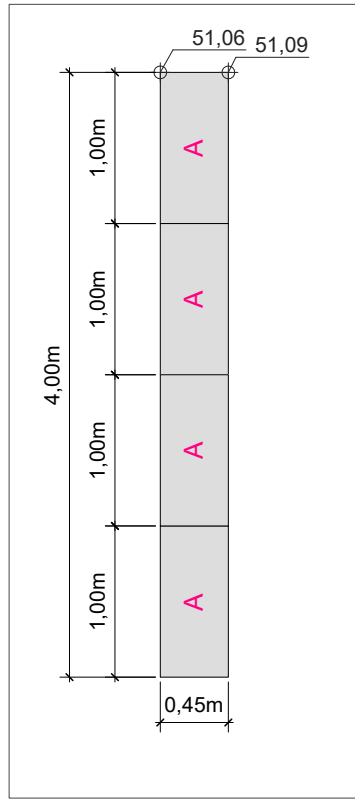


Aufsicht A.1, M1:50

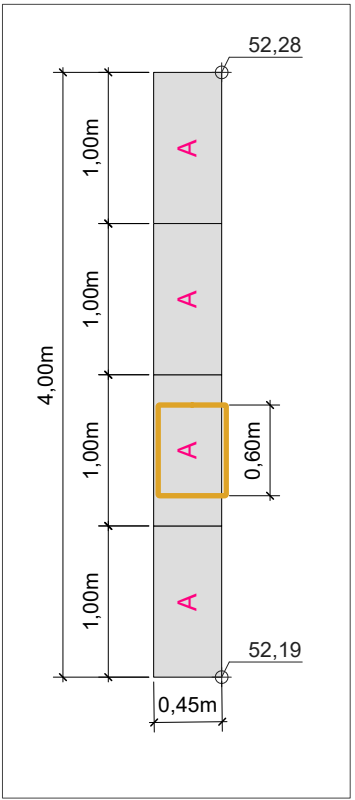


Aufsicht A.4, M1:50

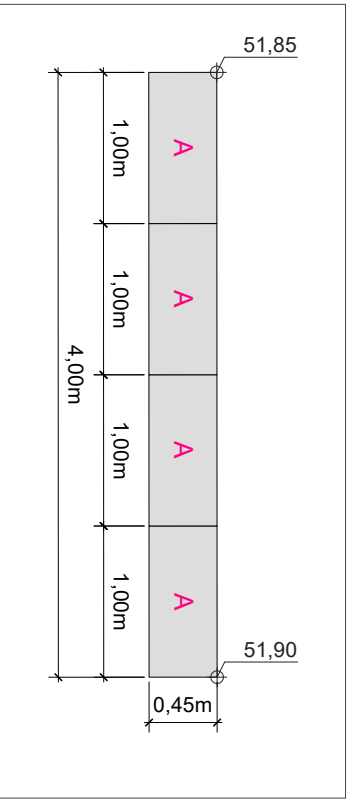


Aufsicht A.7, M1:50

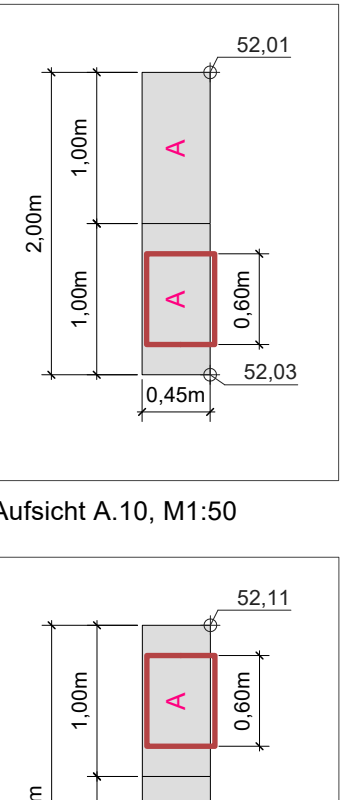


Aufsicht A.10, M1:50

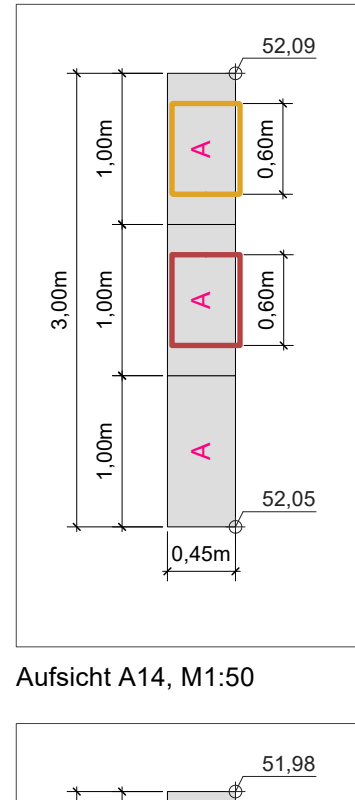


Aufsicht A.14, M1:50

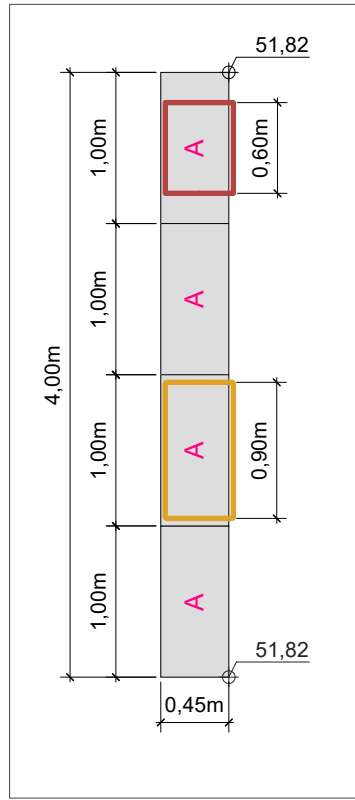


Aufsicht A.17, M1:50

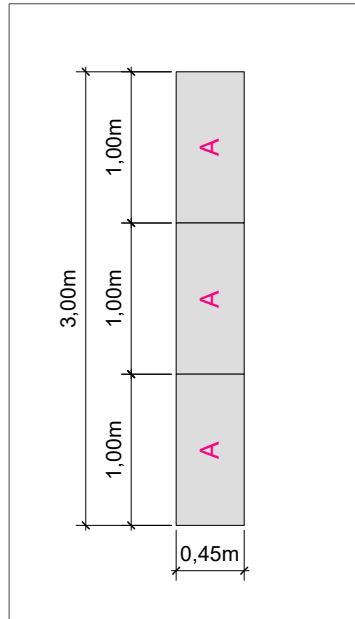


Aufsicht A.2, M1:50

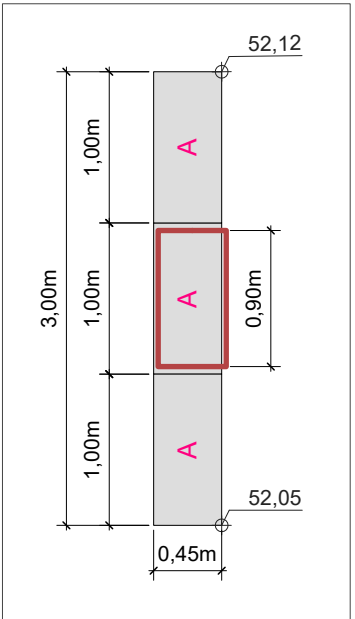


Aufsicht A.5, M1:50

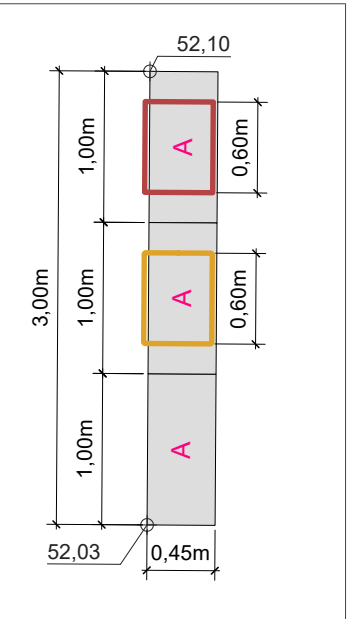


Aufsicht A.8, M1:50

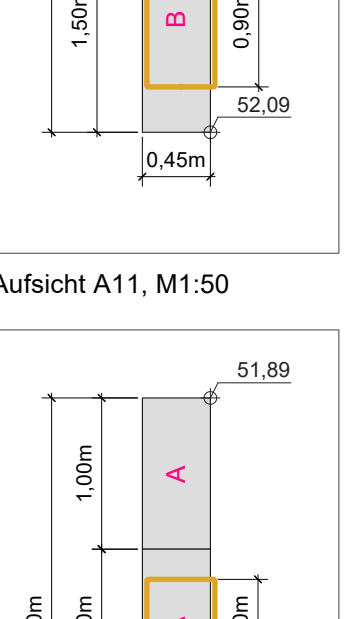


Aufsicht A.11, M1:50

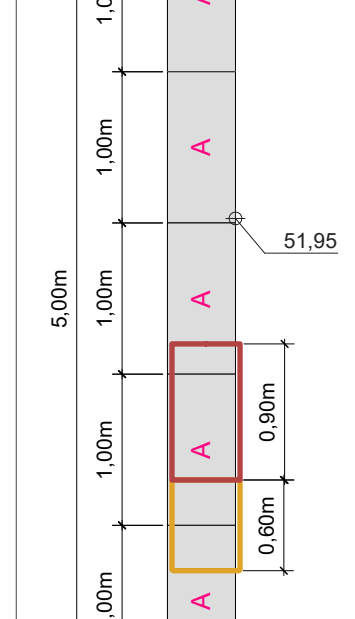


Aufsicht A.15, M1:50

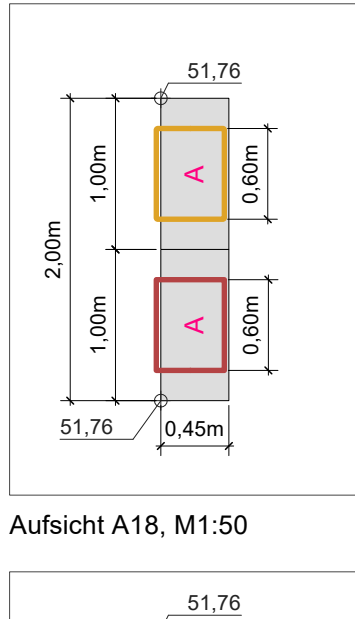


Aufsicht A.18, M1:50

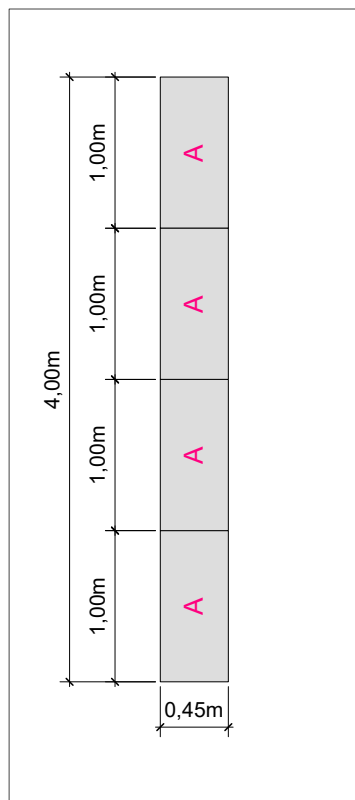


Aufsicht A.3, M1:50

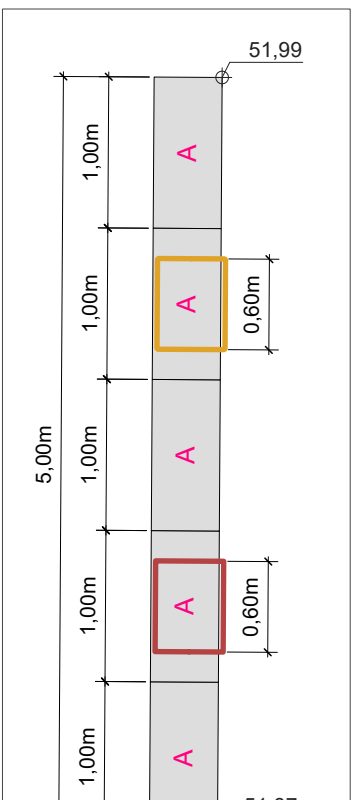


Aufsicht A.6, M1:50

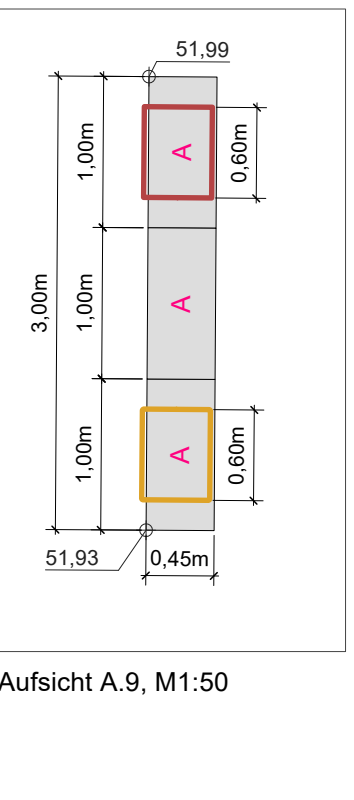


Aufsicht A.9, M1:50

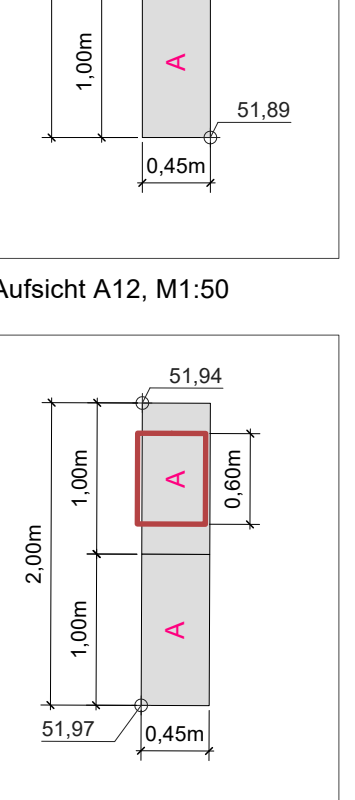


Aufsicht A.12, M1:50

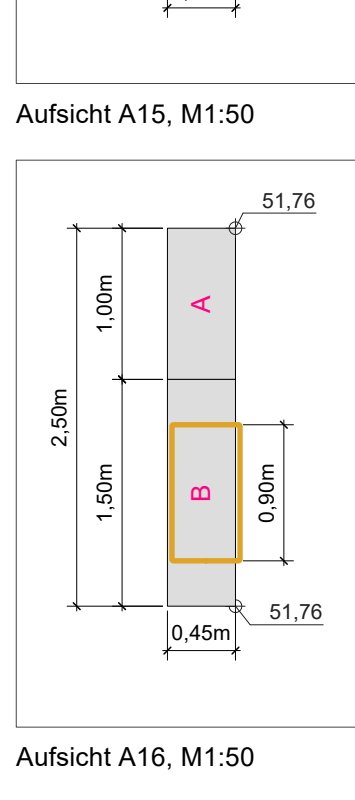


Aufsicht A.16, M1:50

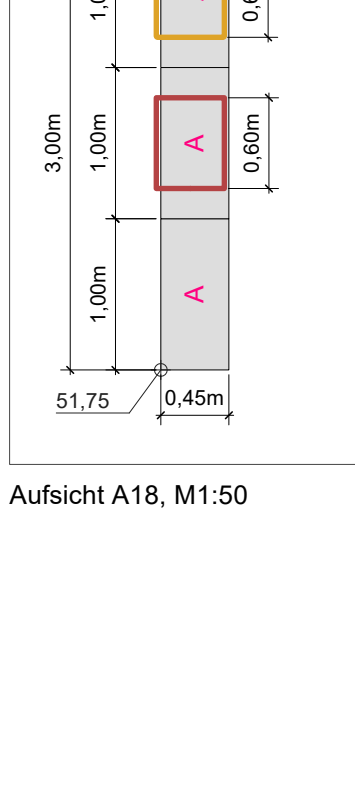


Aufsicht A.19, M1:50

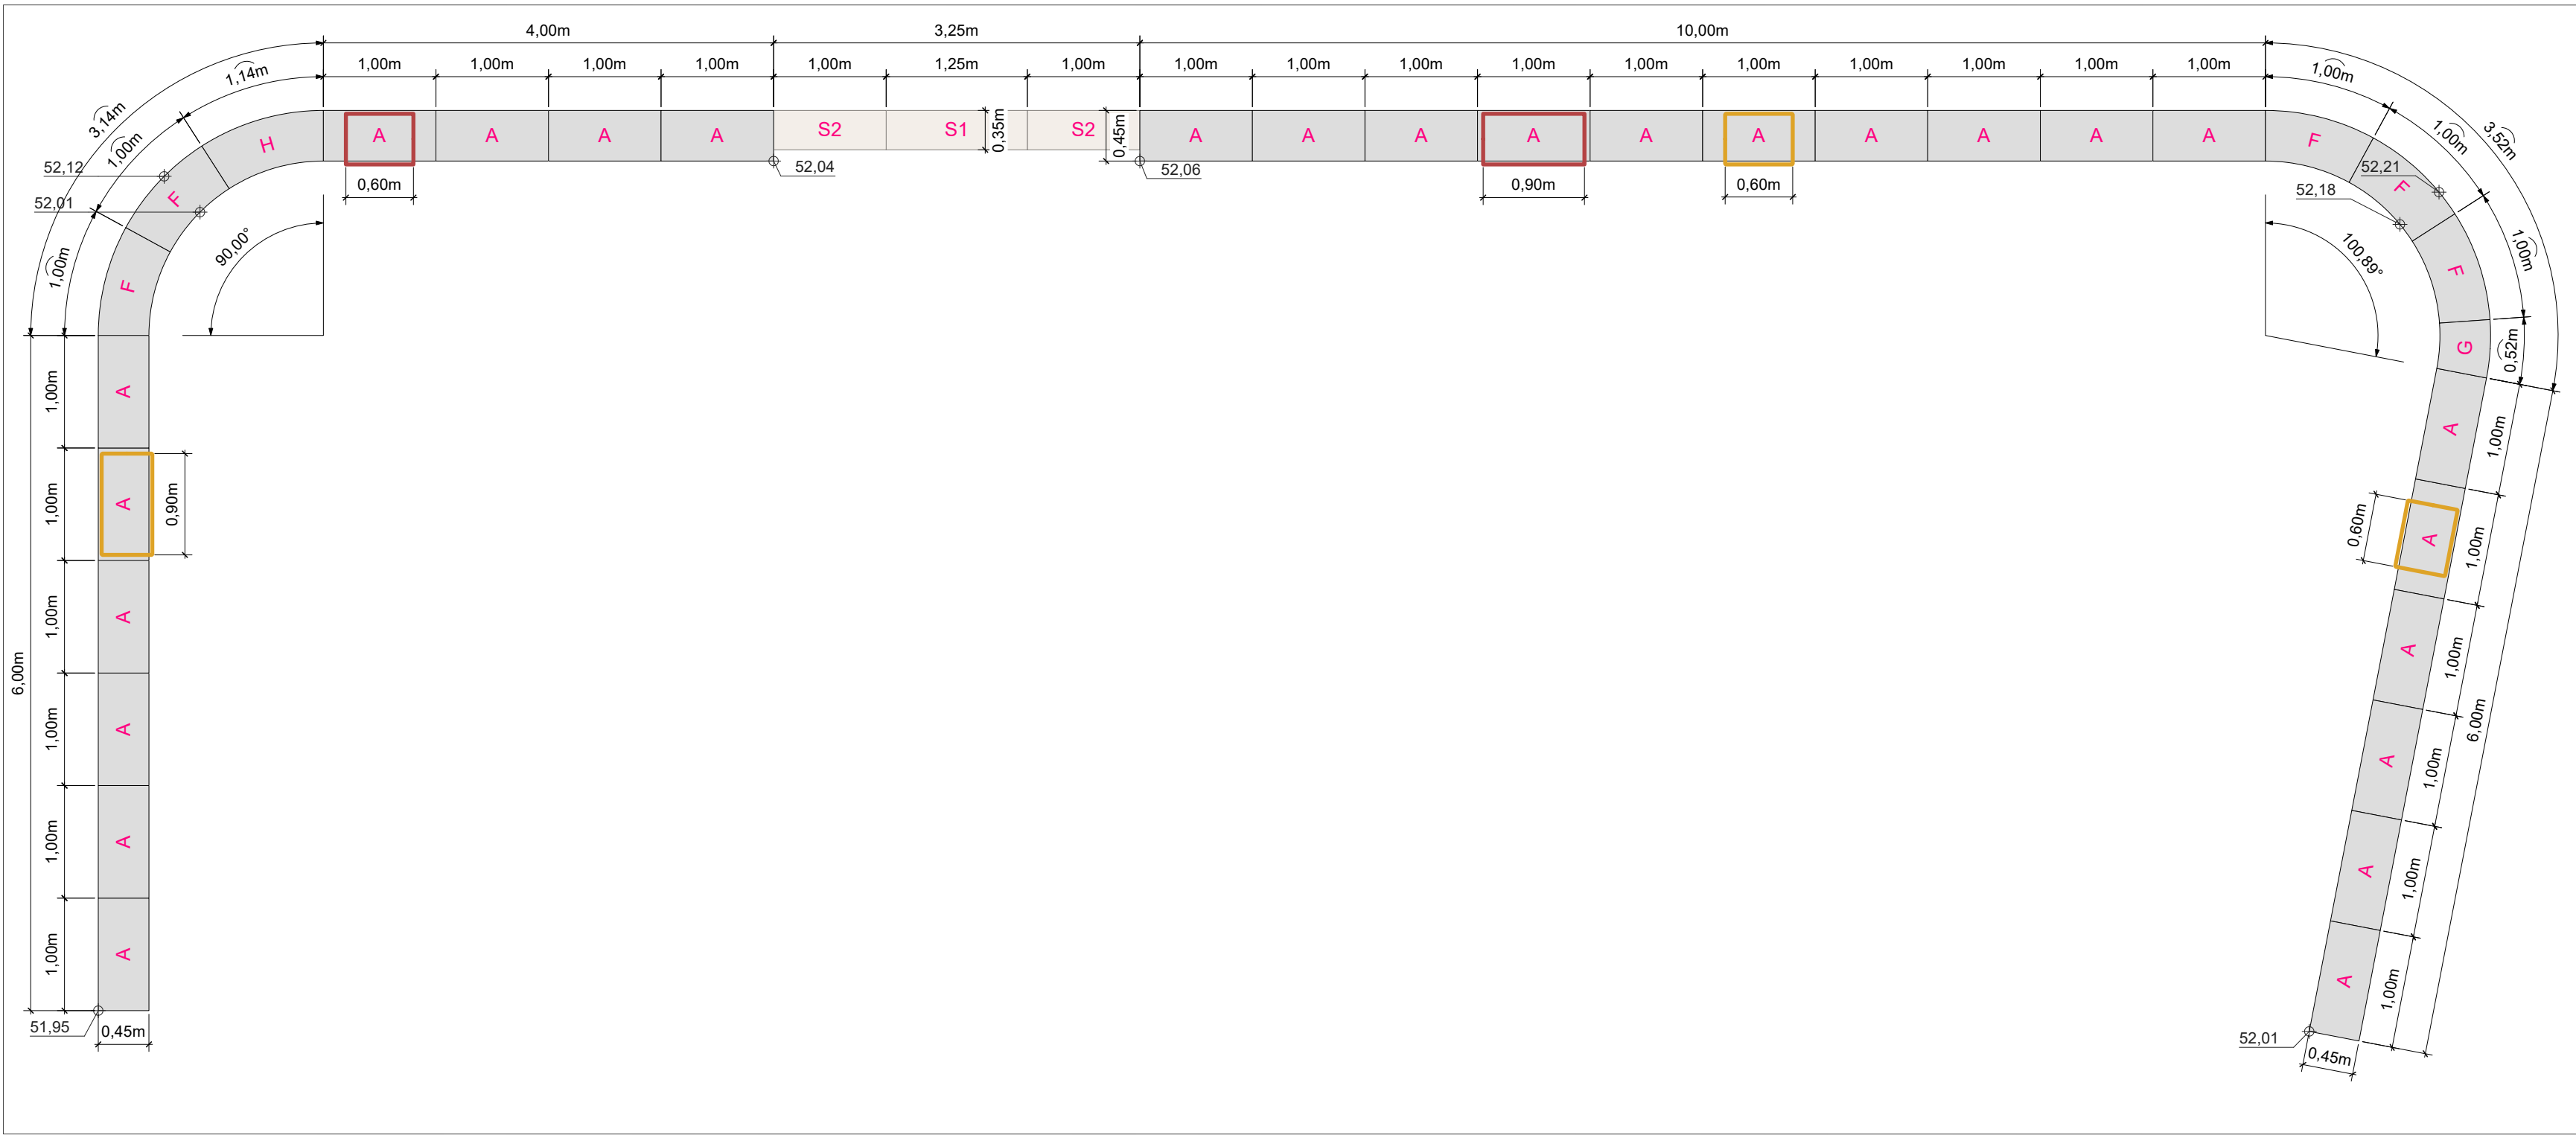


Aufsicht B.1, M1:50

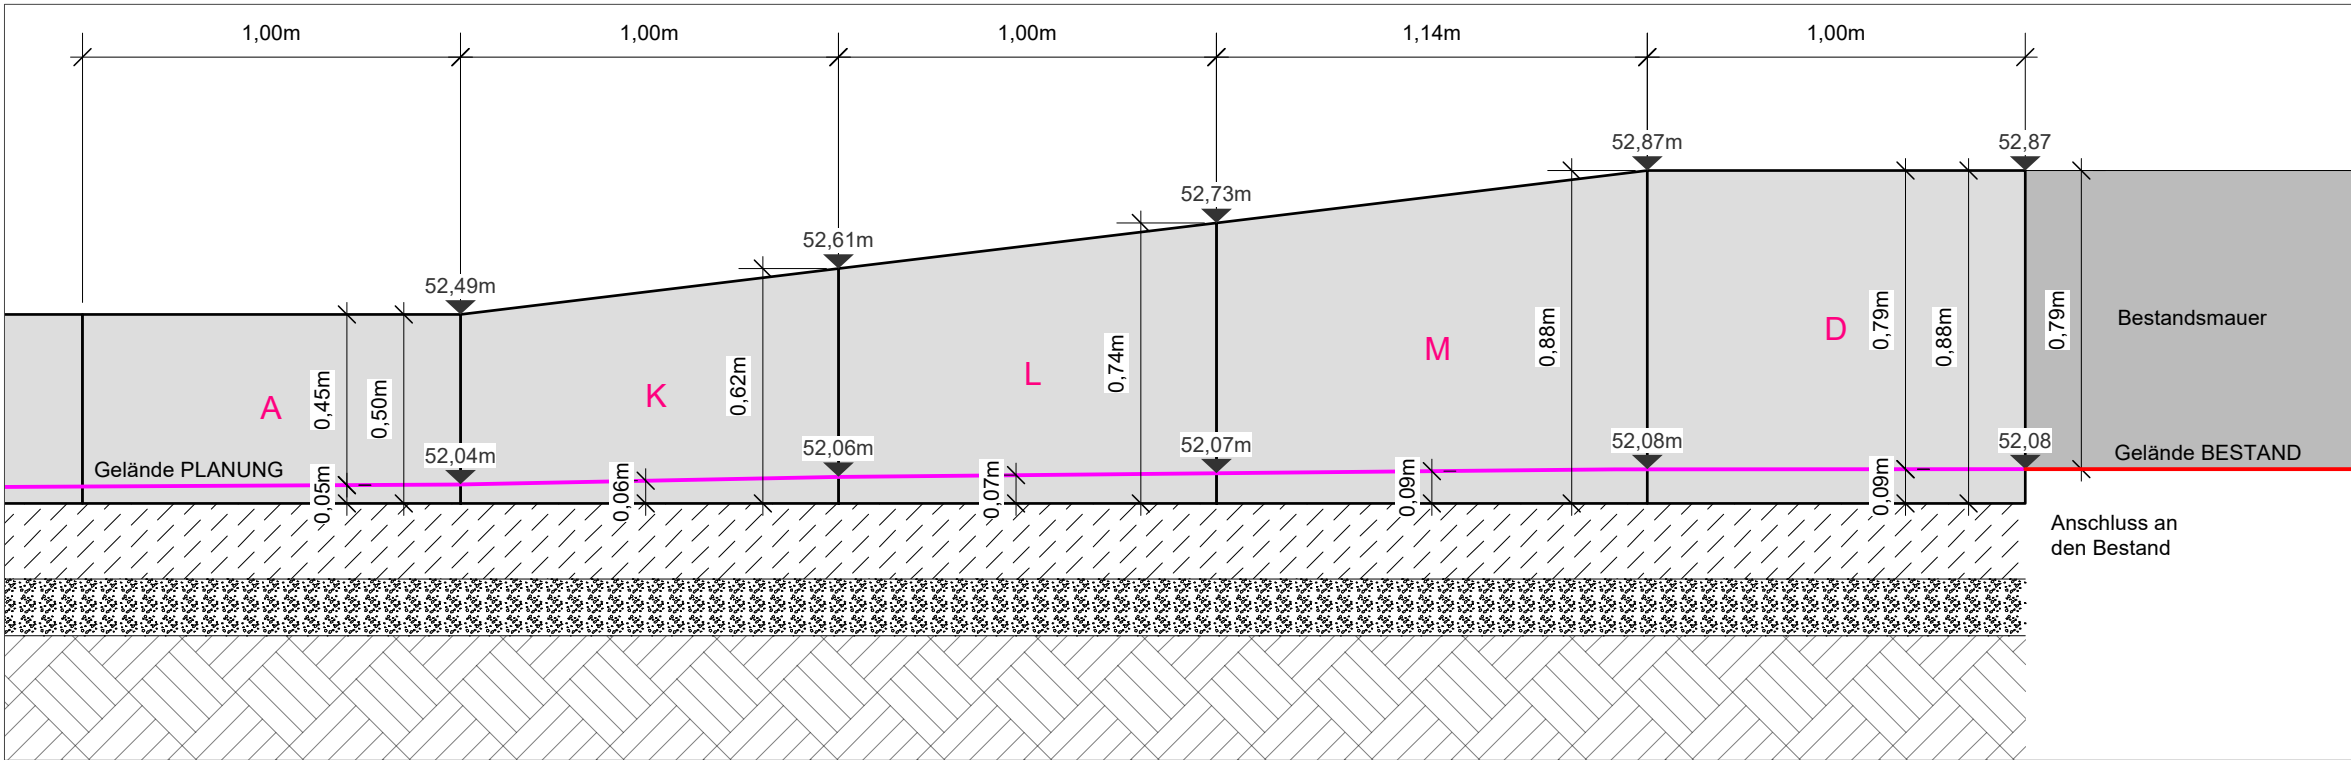


Aufsicht B.2, M1:50

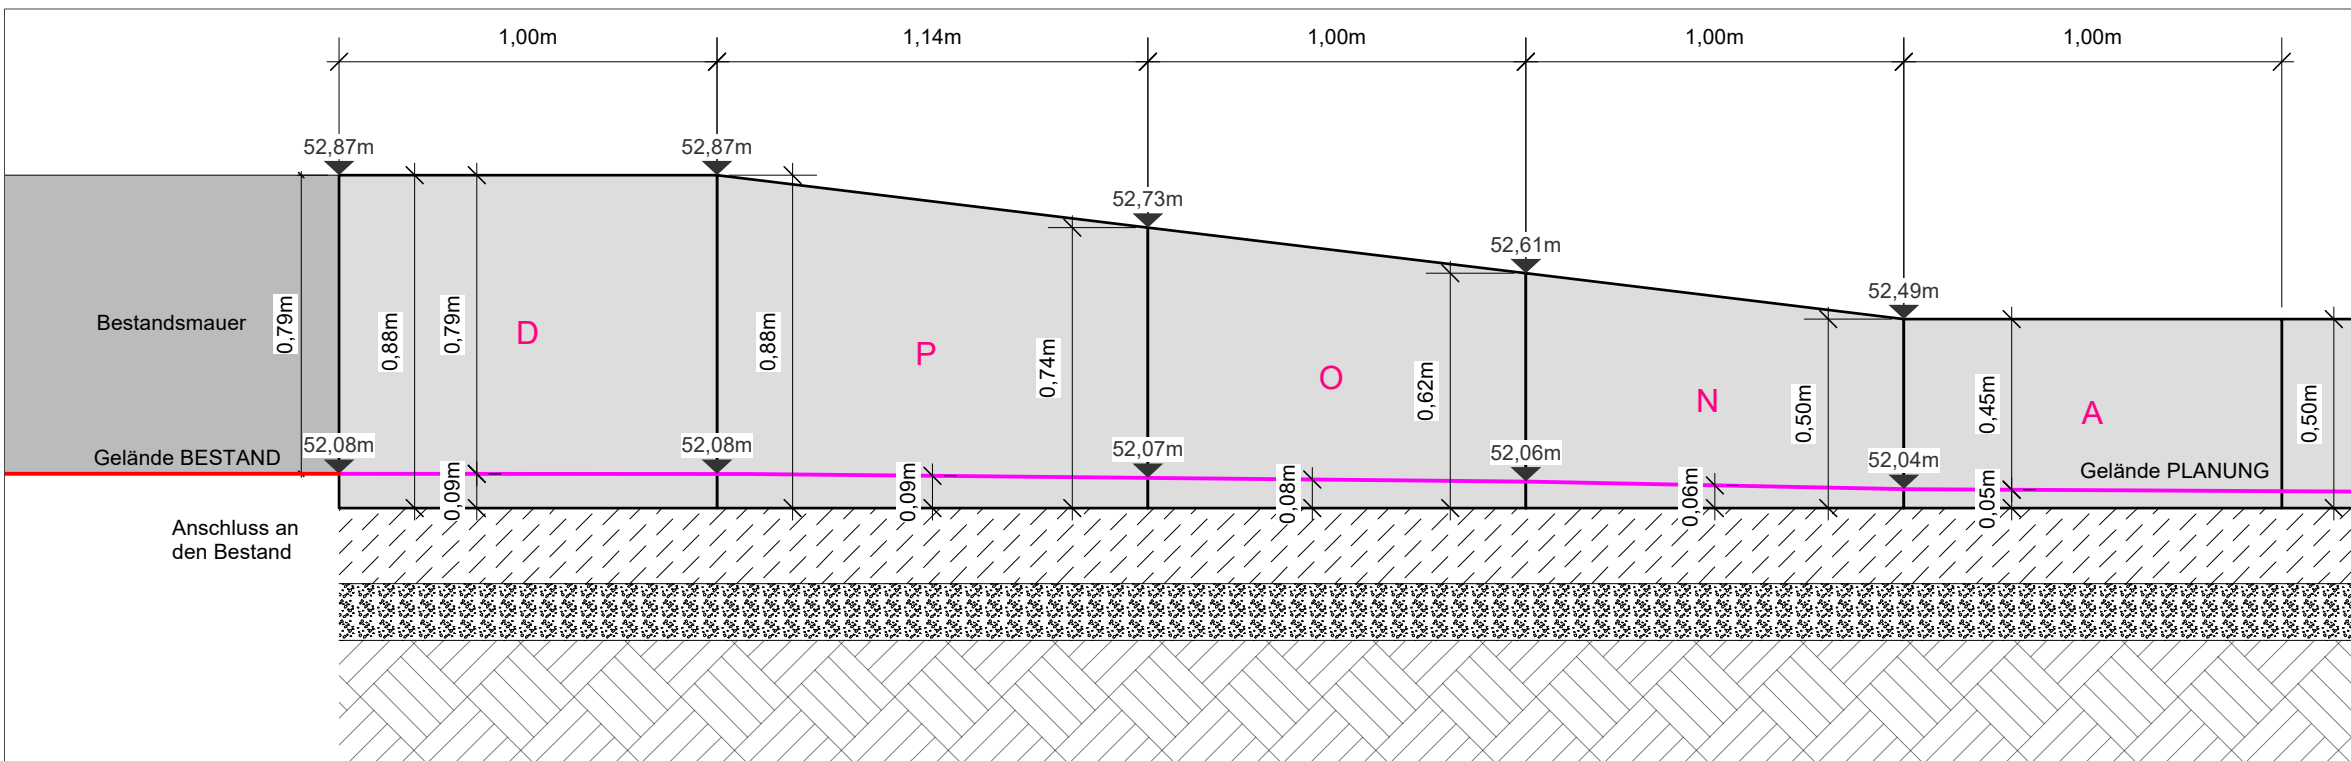


Aufsicht B.3, M1:50

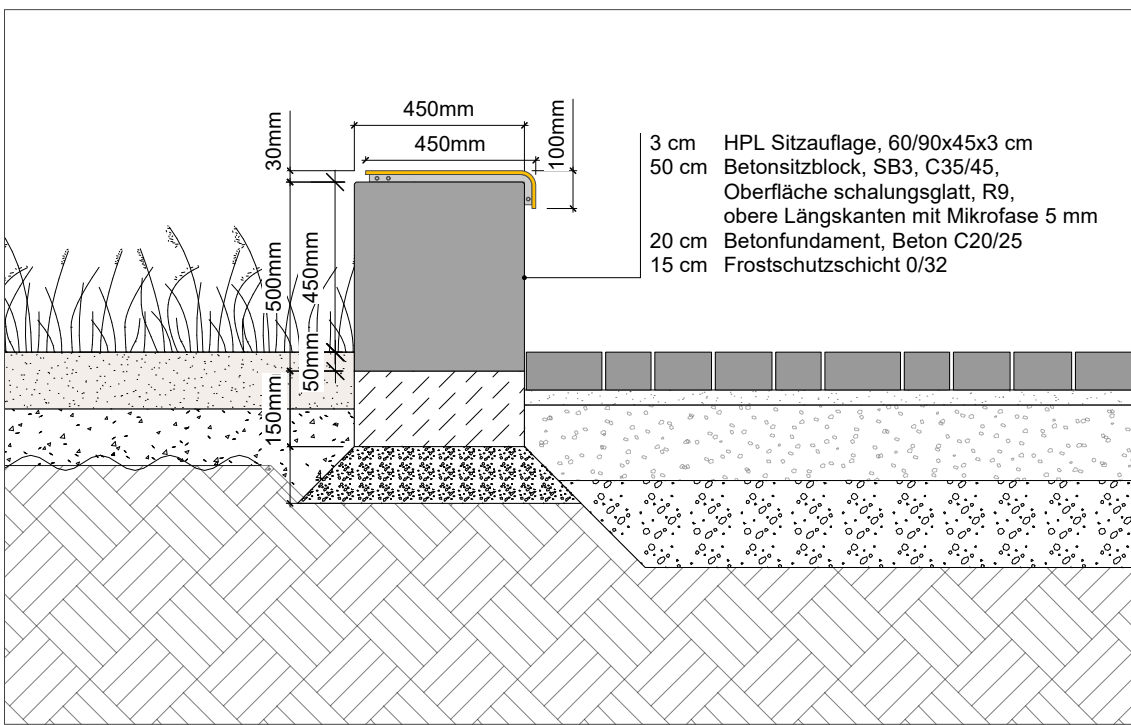


Aufsicht B.4, M1:50

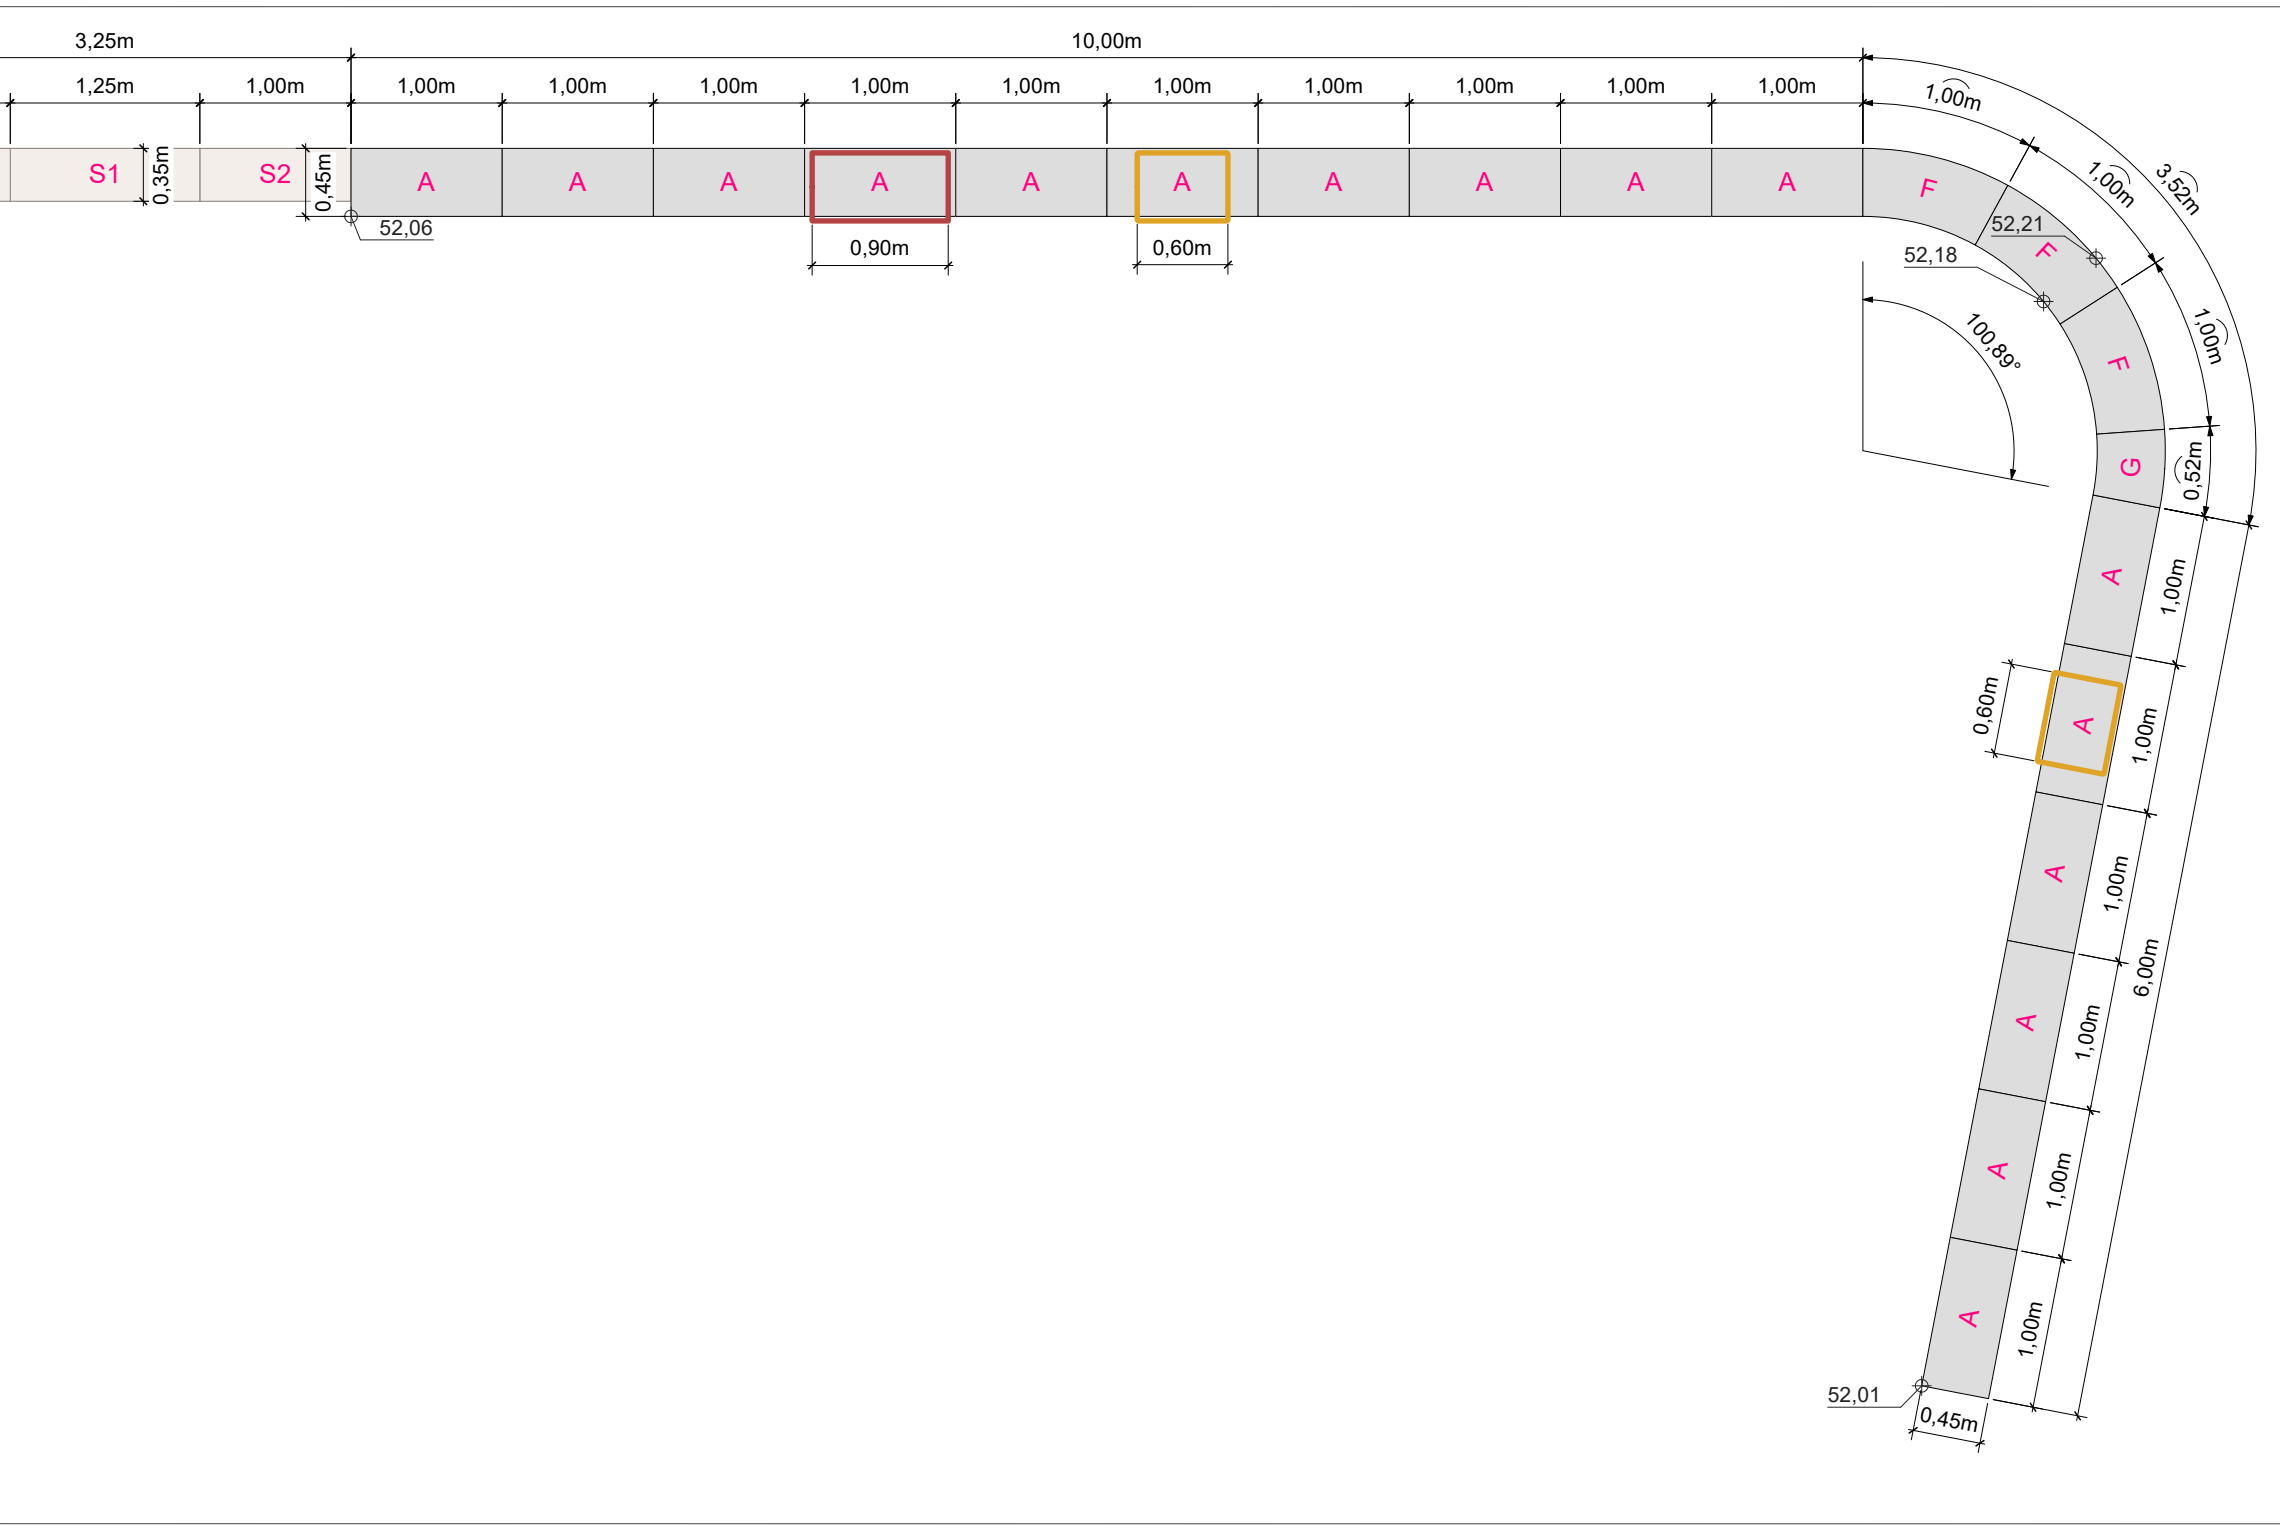


Aufsicht B.5, M1:50

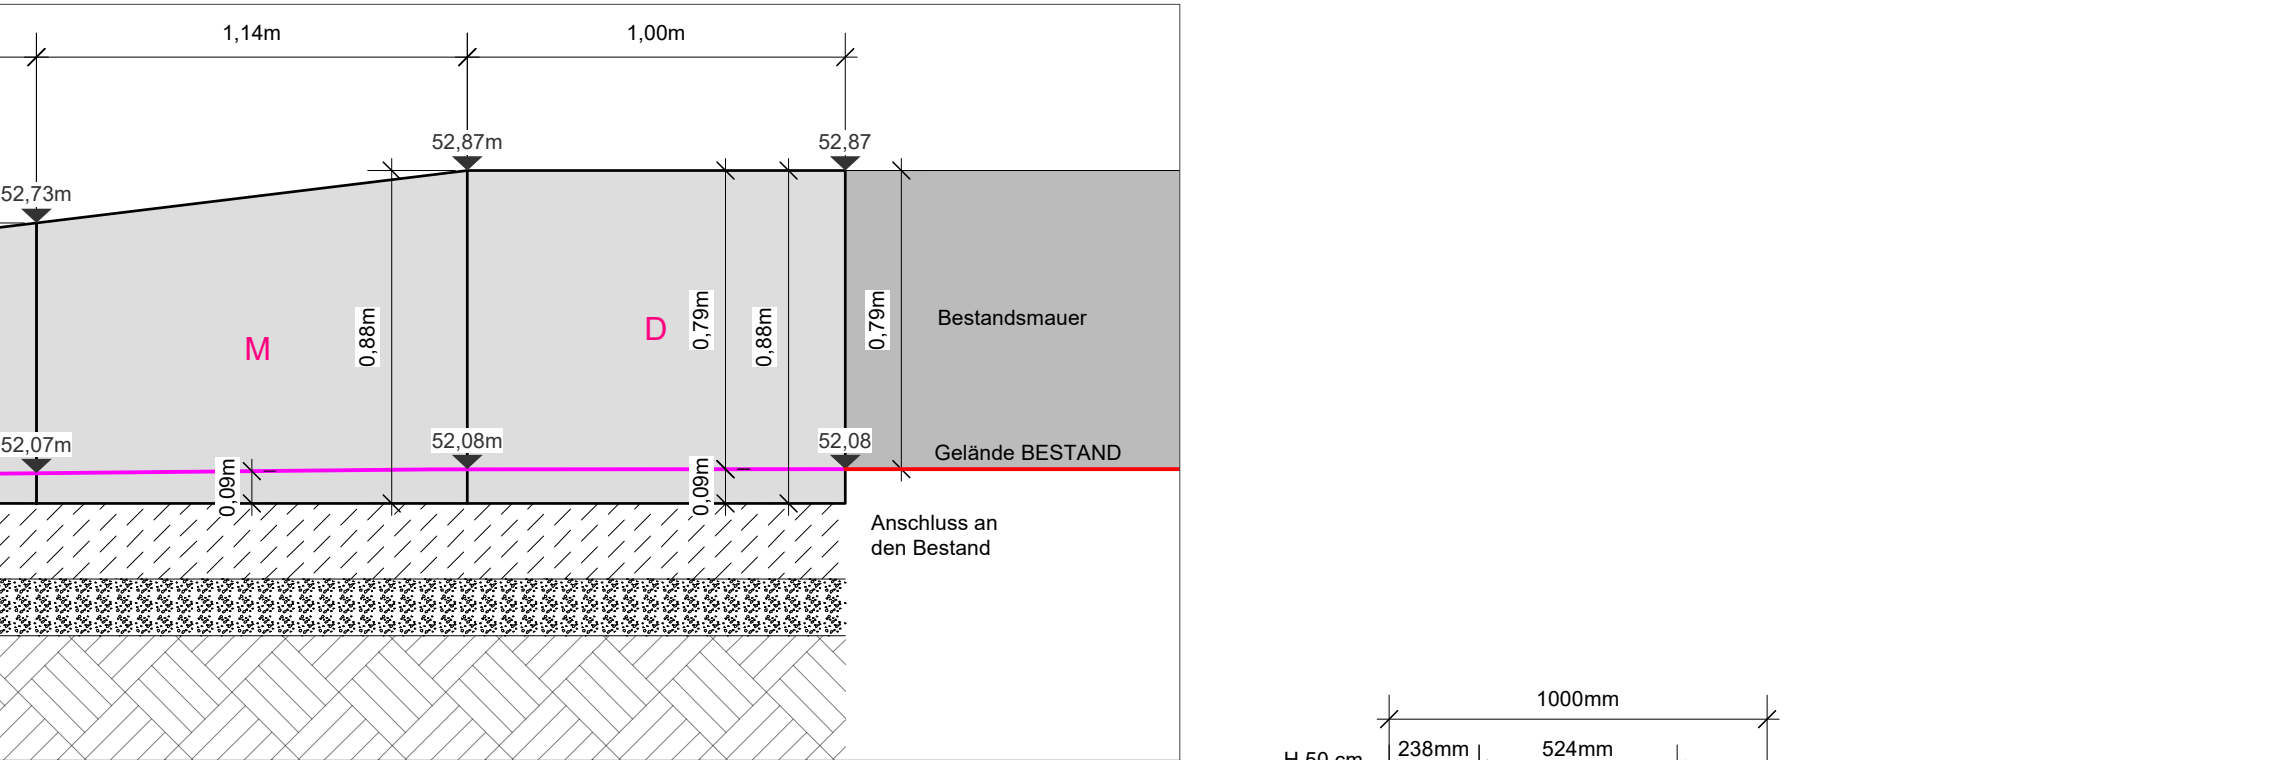


Aufsicht B.6, M1:50

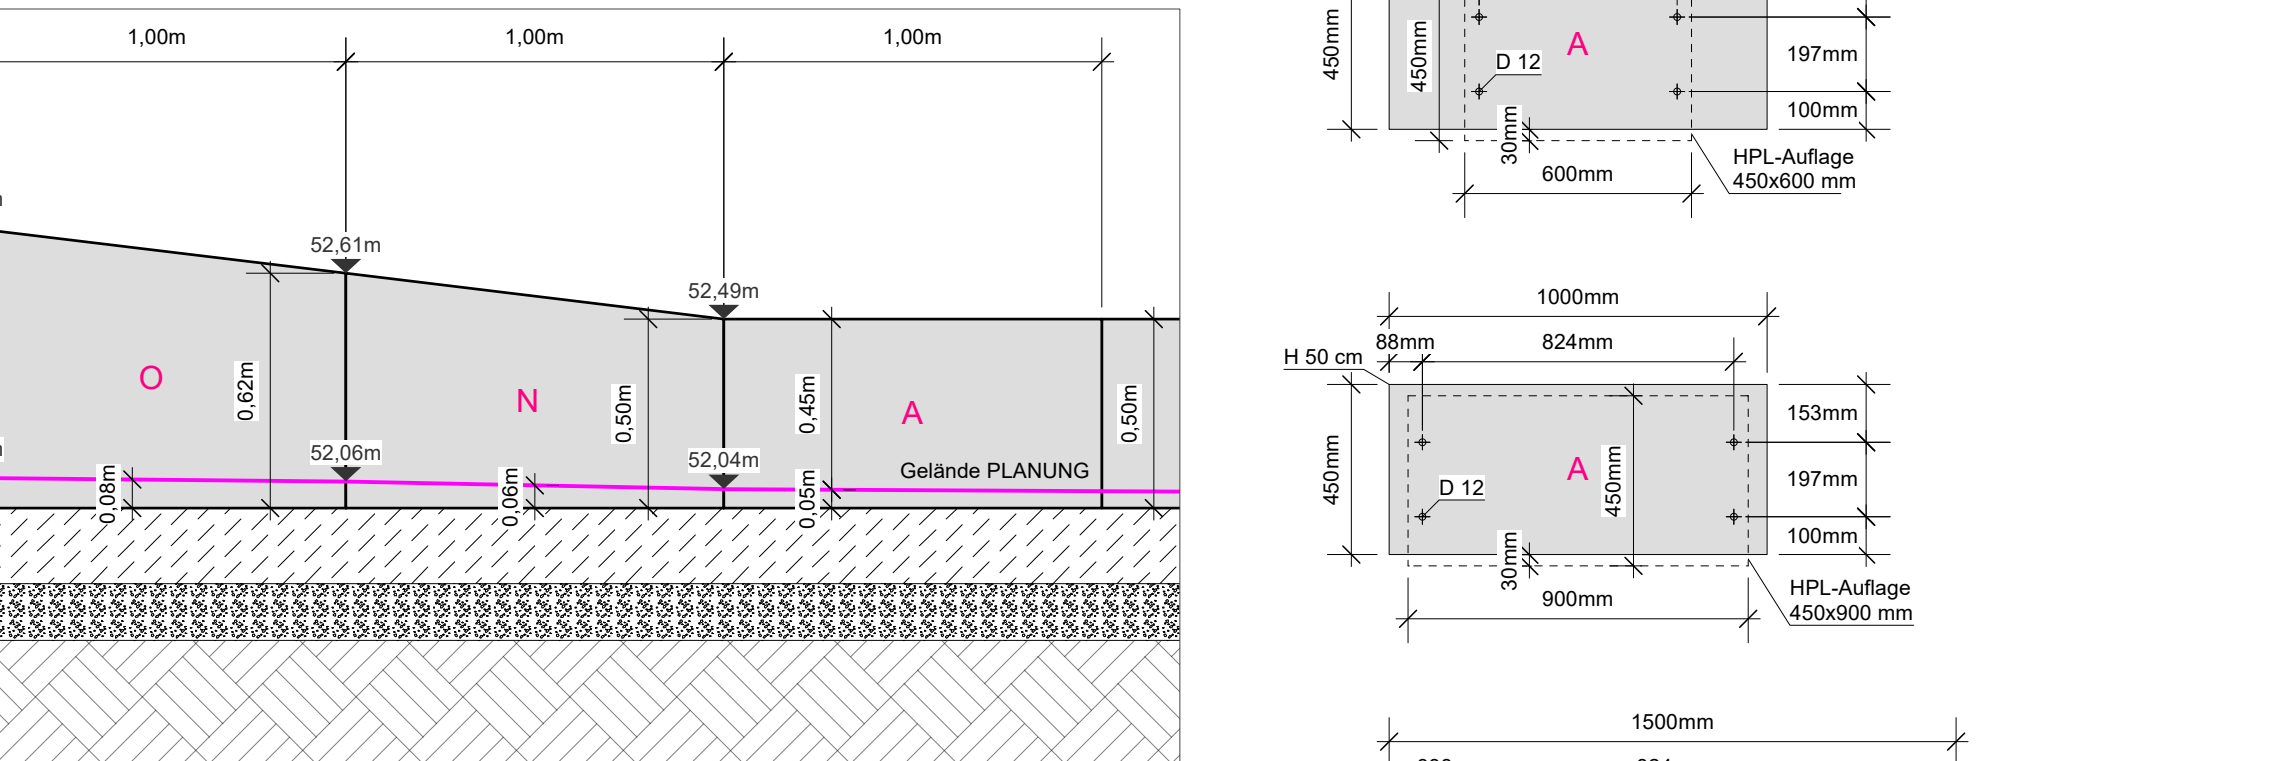


Aufsicht B.7, M1:50

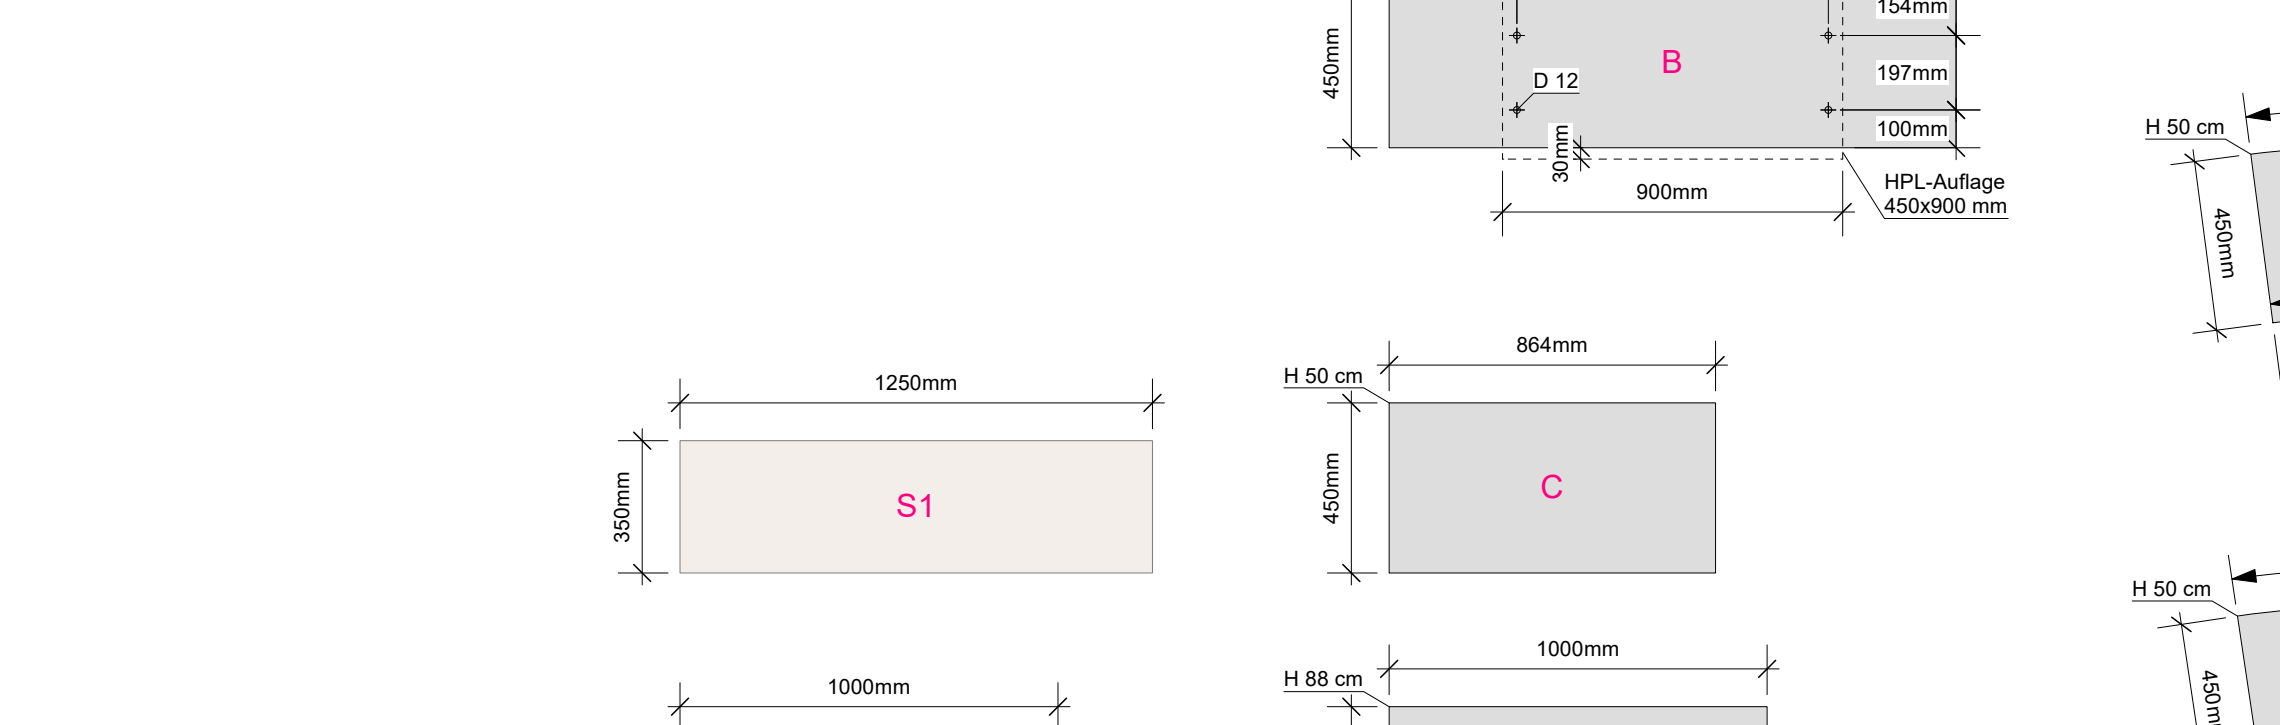


Aufsicht B.8, M1:50

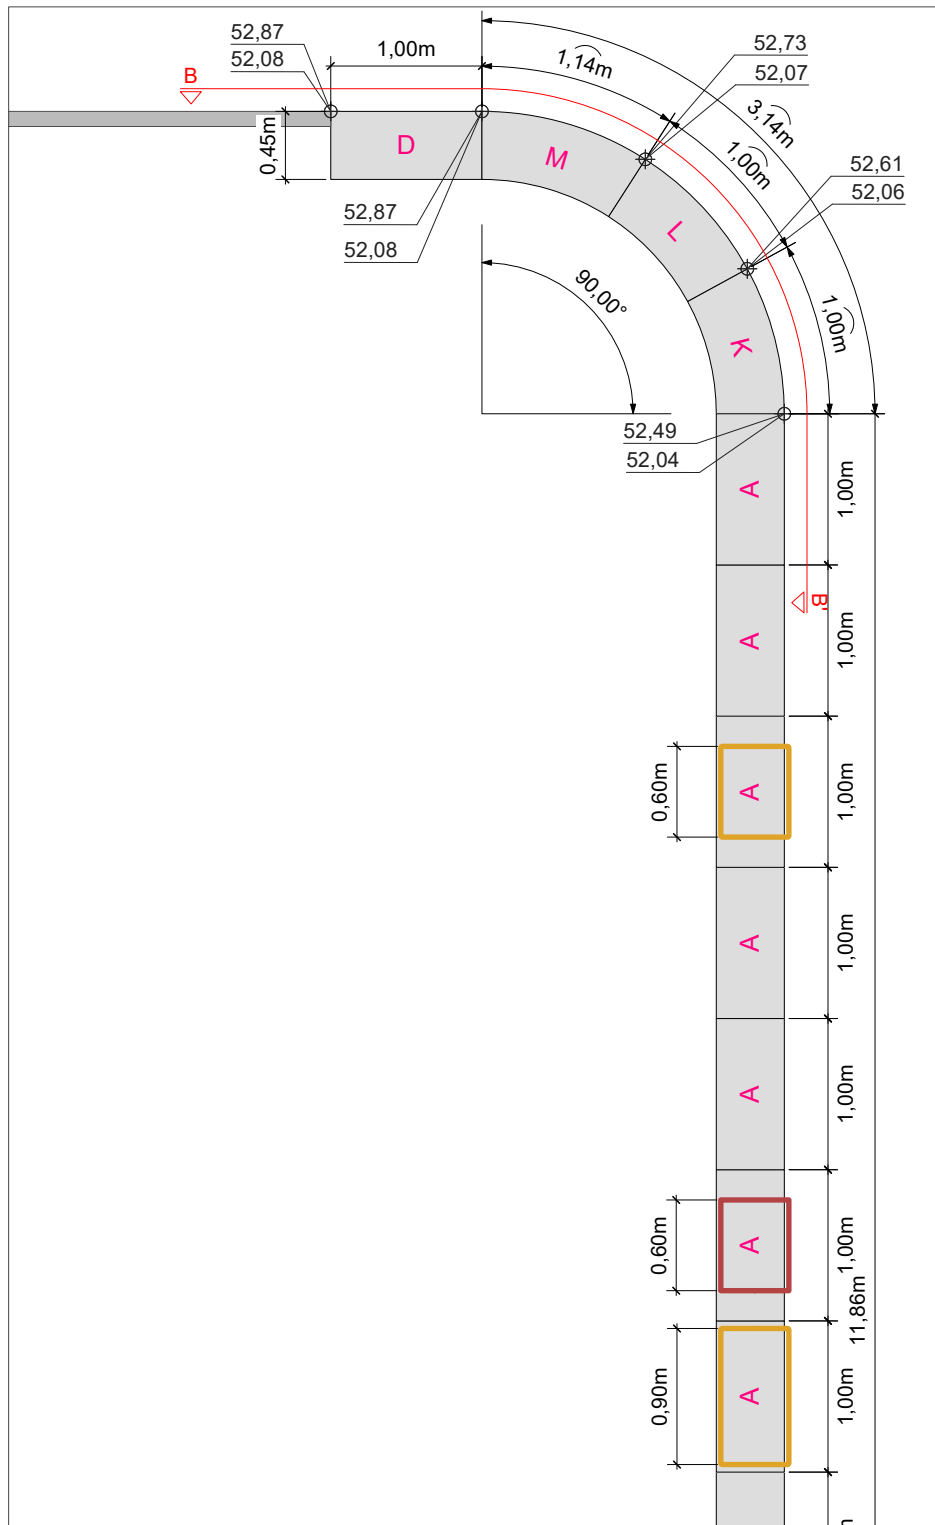


Aufsicht B.9, M1:50

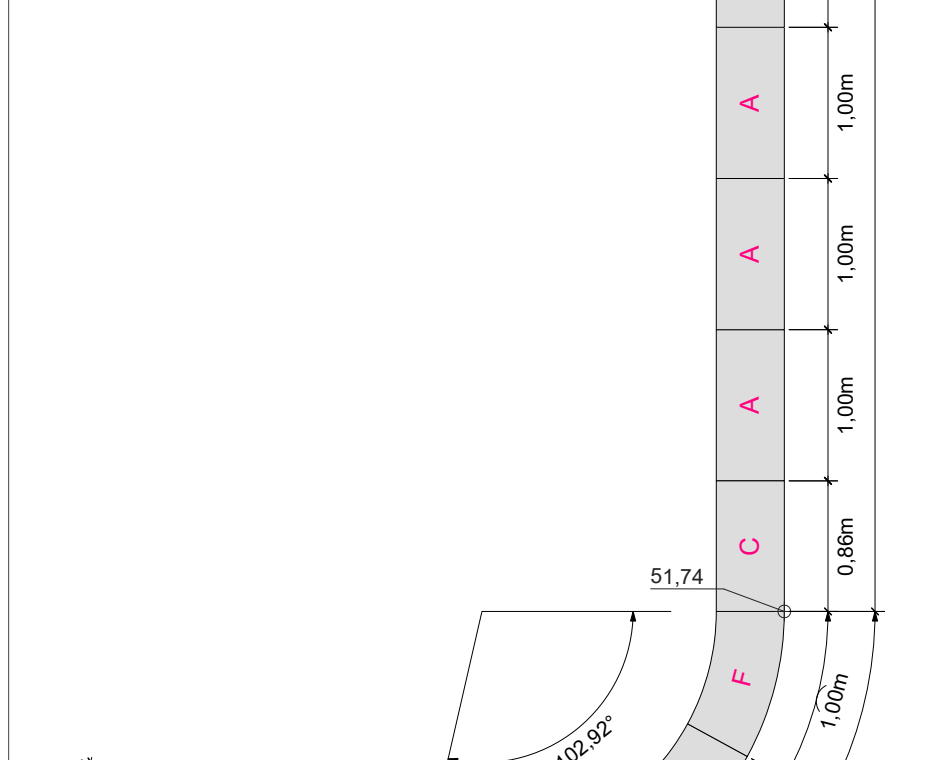


Aufsicht B.10, M1:50

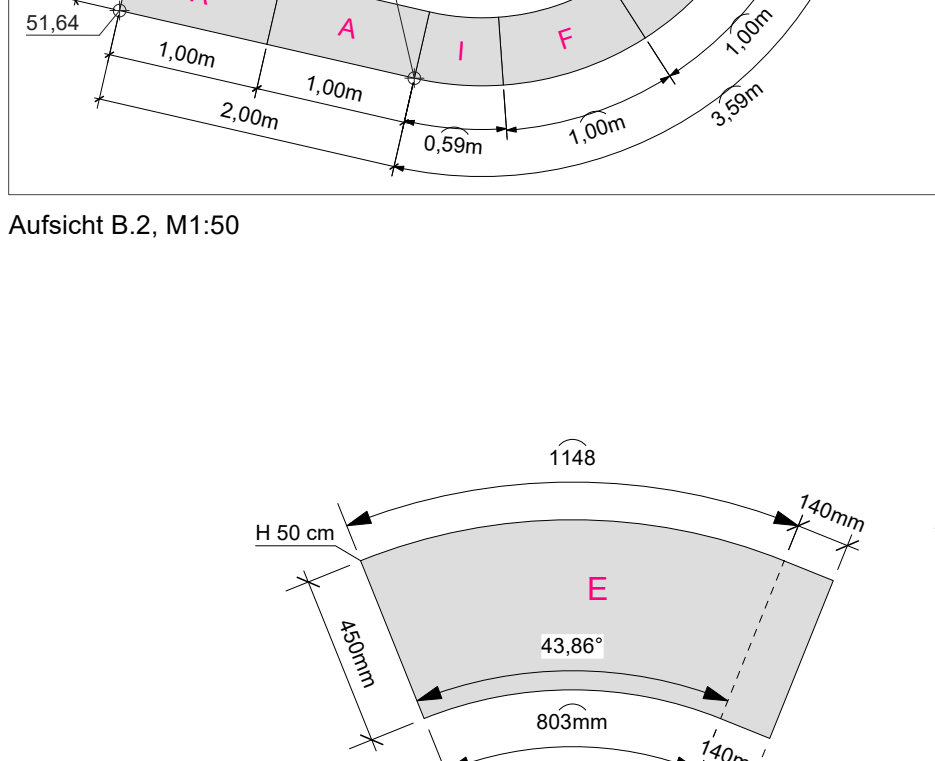


Aufsicht B.11, M1:50

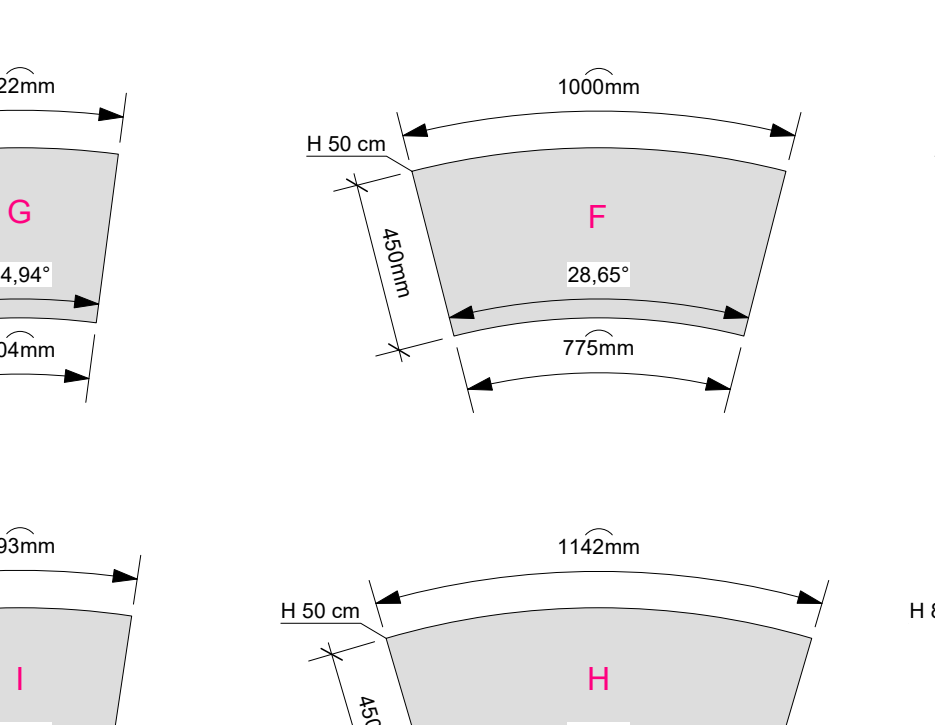


Aufsicht B.12, M1:50

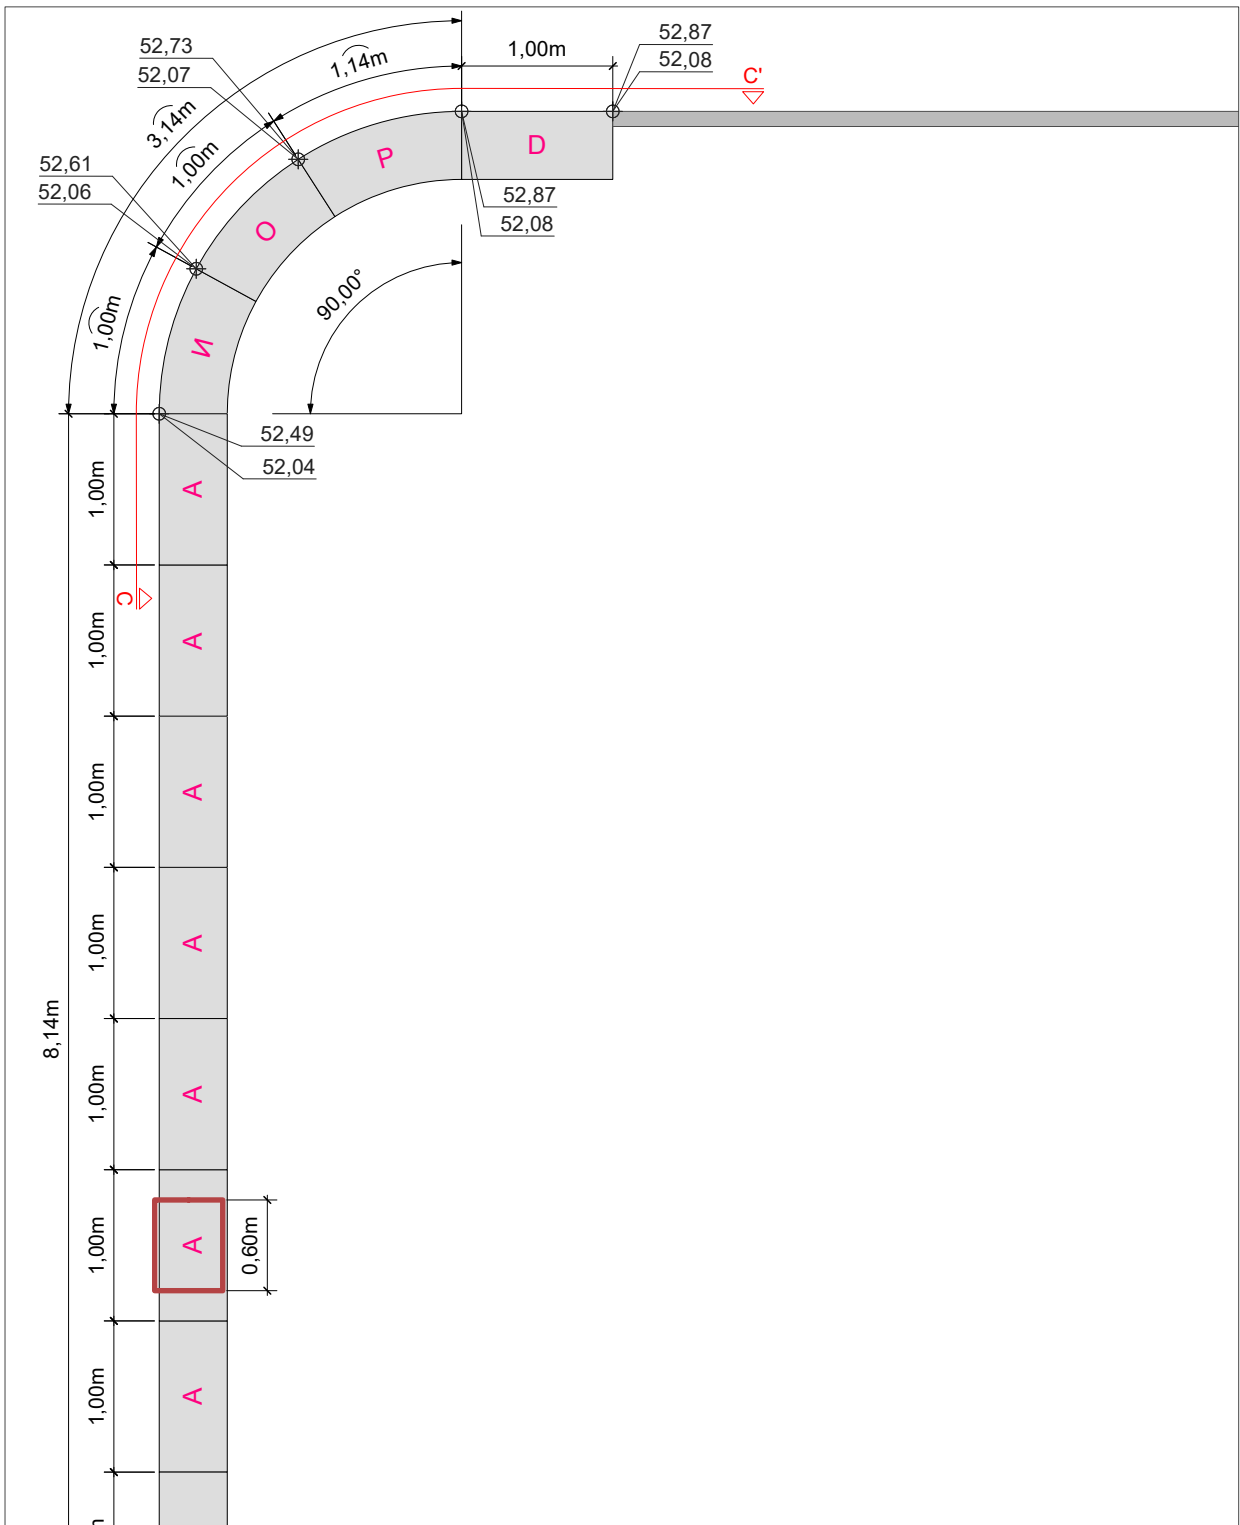


Aufsicht B.13, M1:50

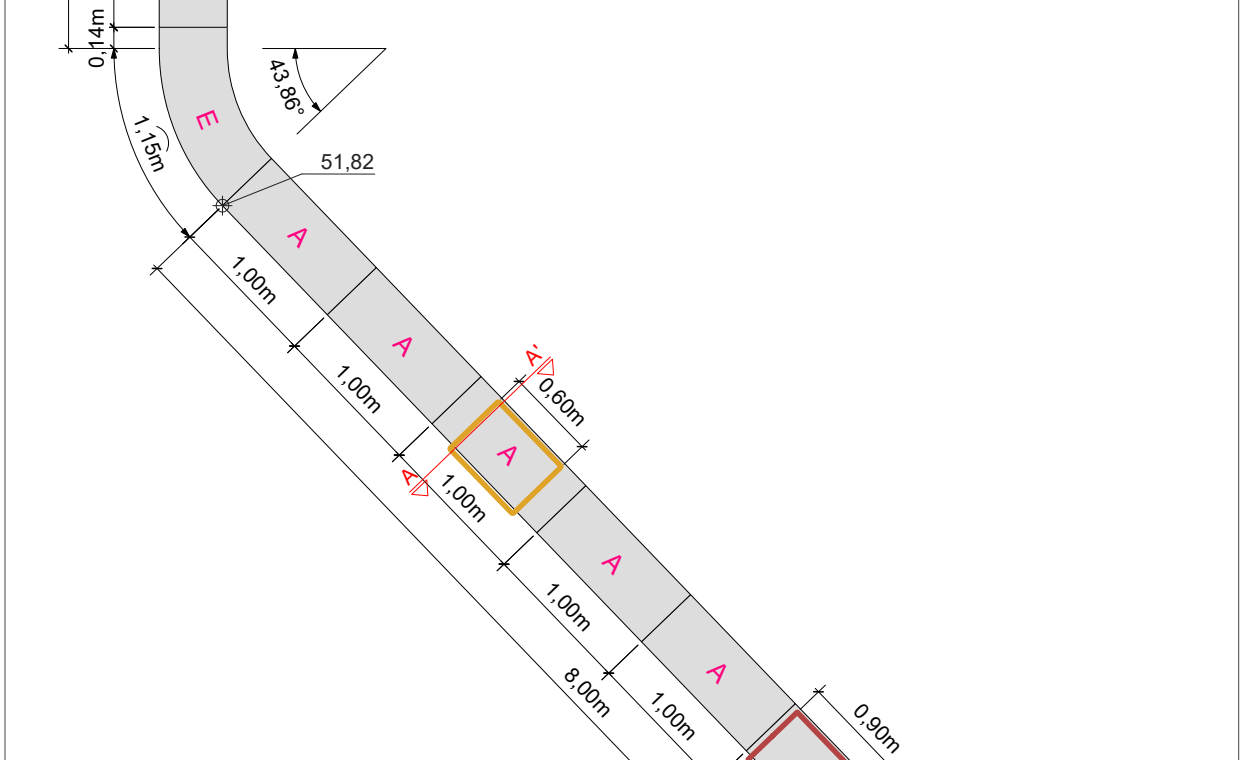


Aufsicht B.14, M1:50

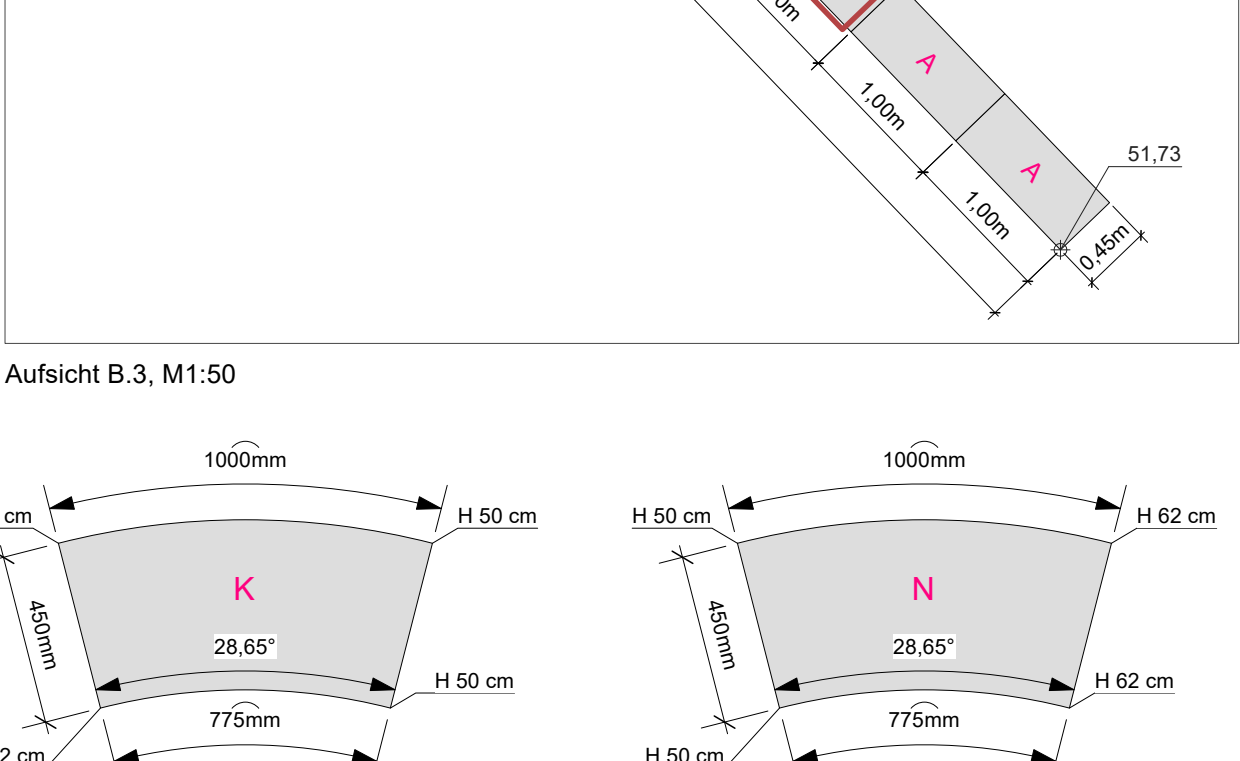


Aufsicht B.15, M1:50

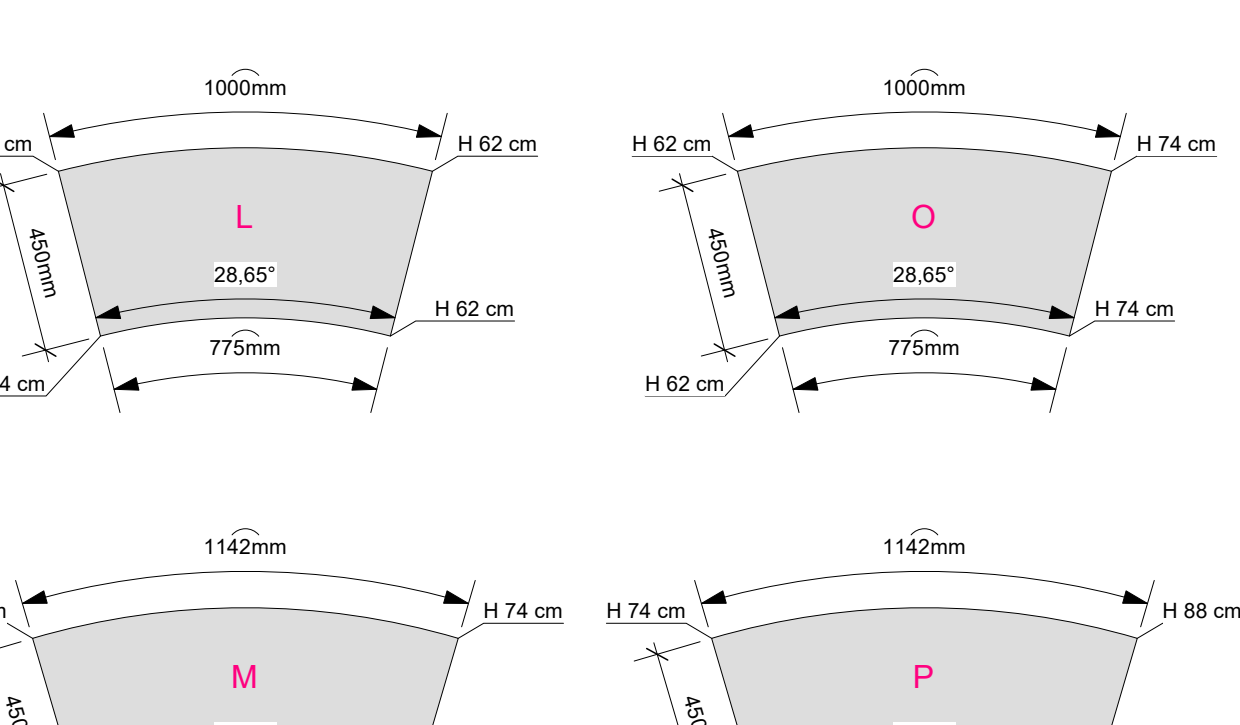


Aufsicht B.16, M1:50

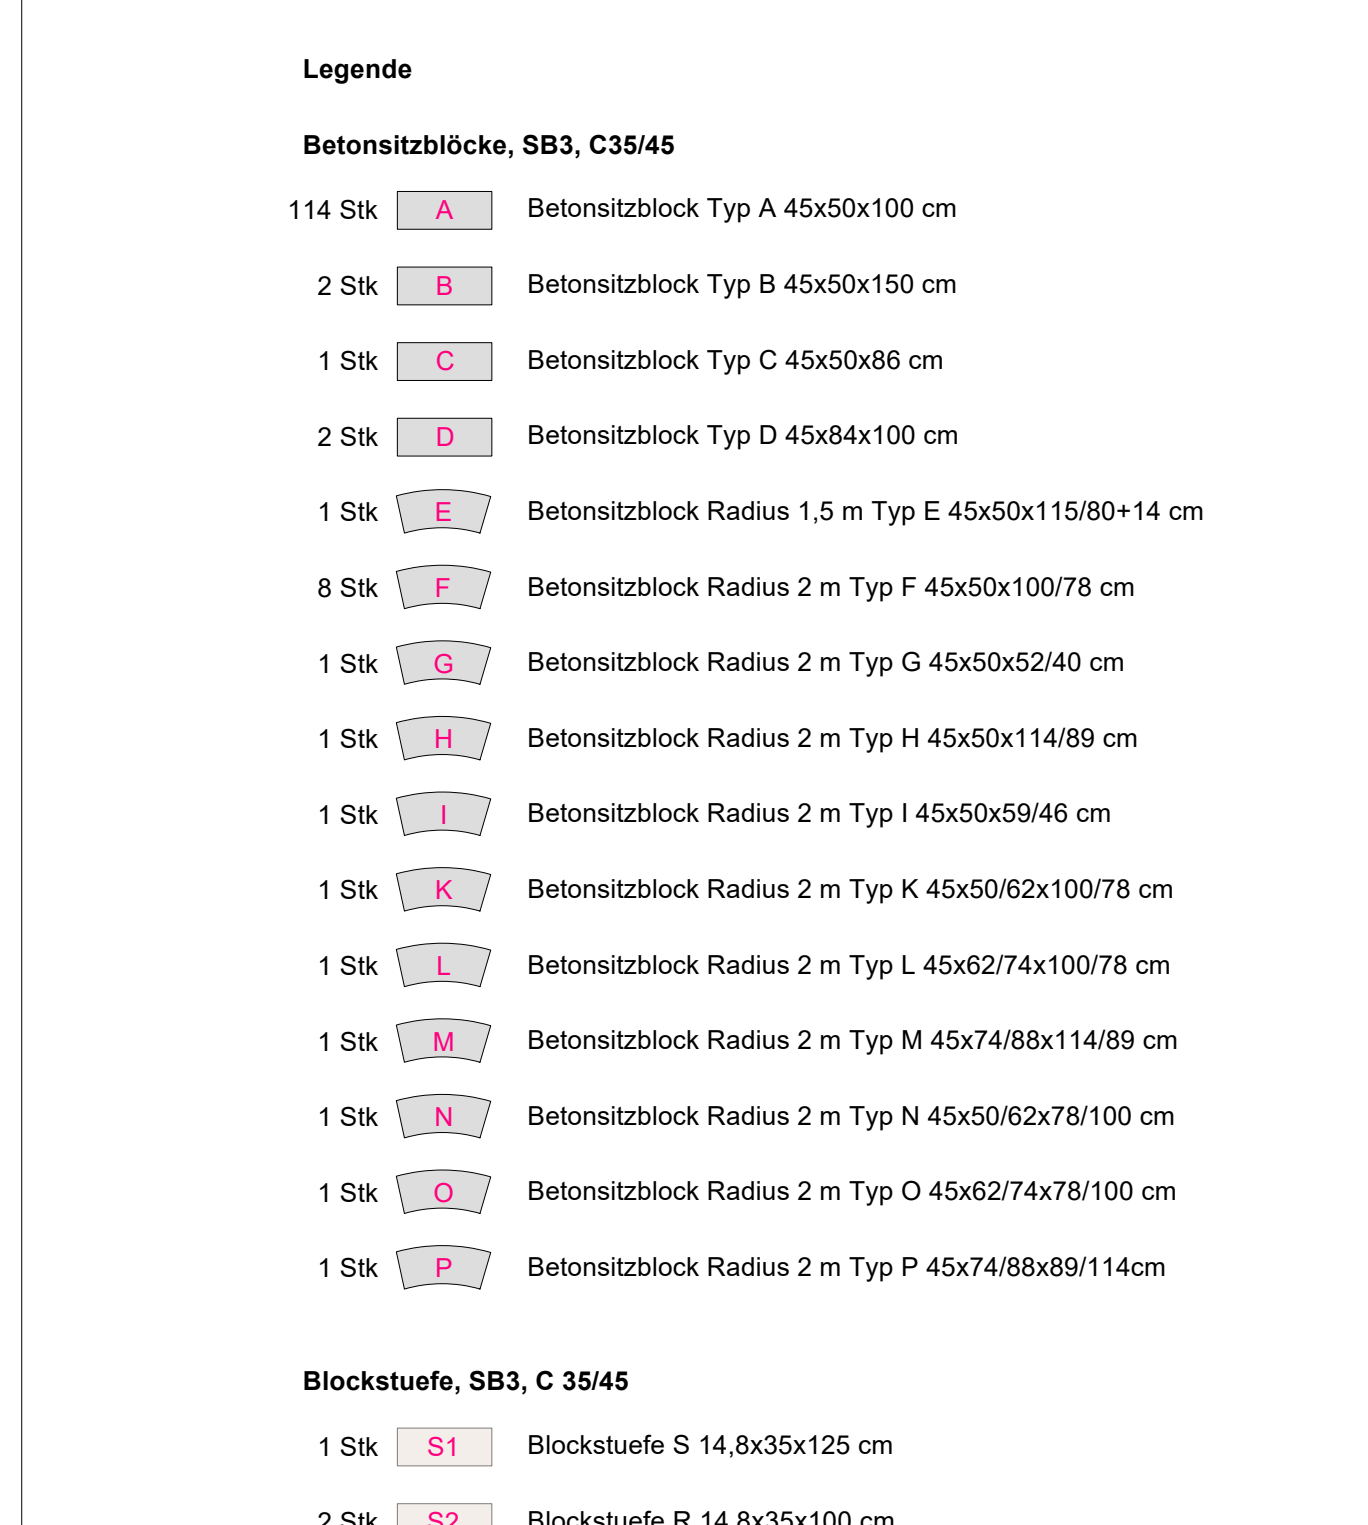


Aufsicht B.17, M1:50

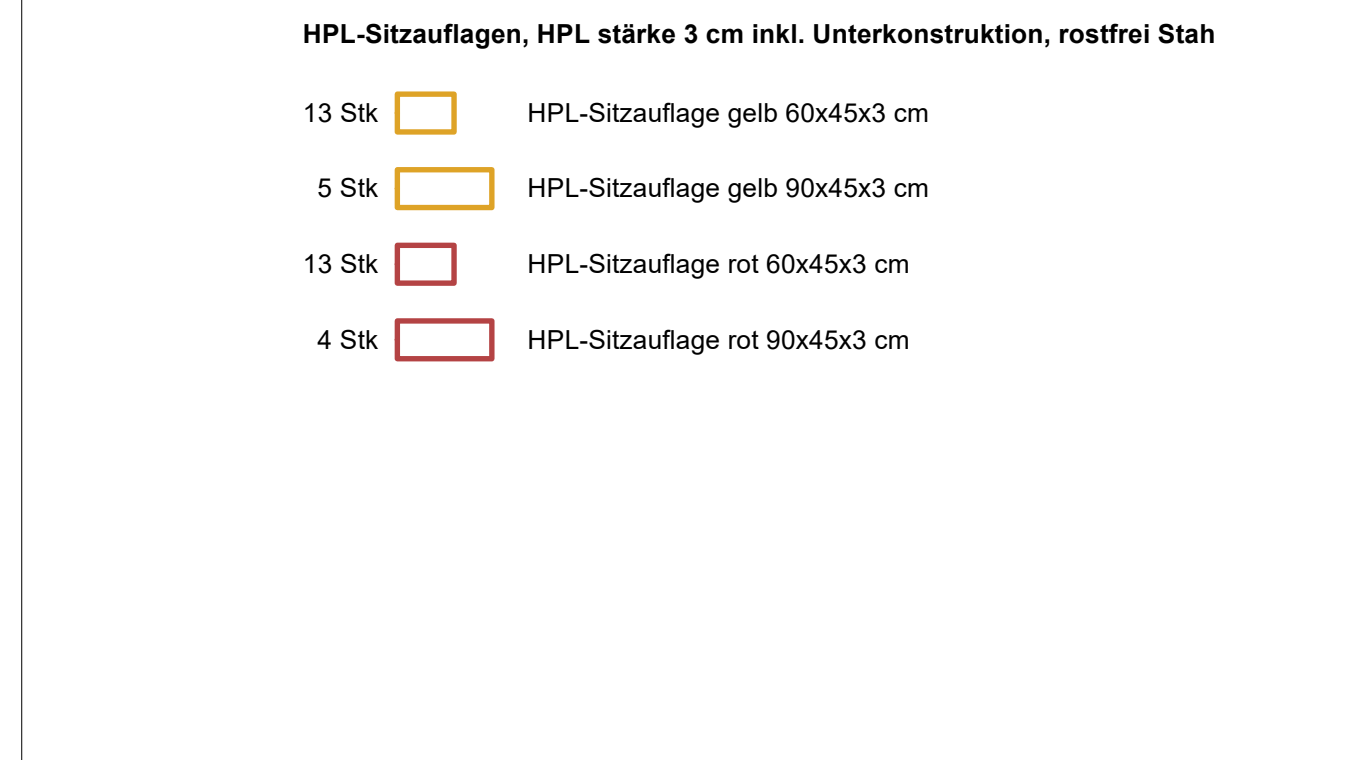


Aufsicht B.18, M1:50

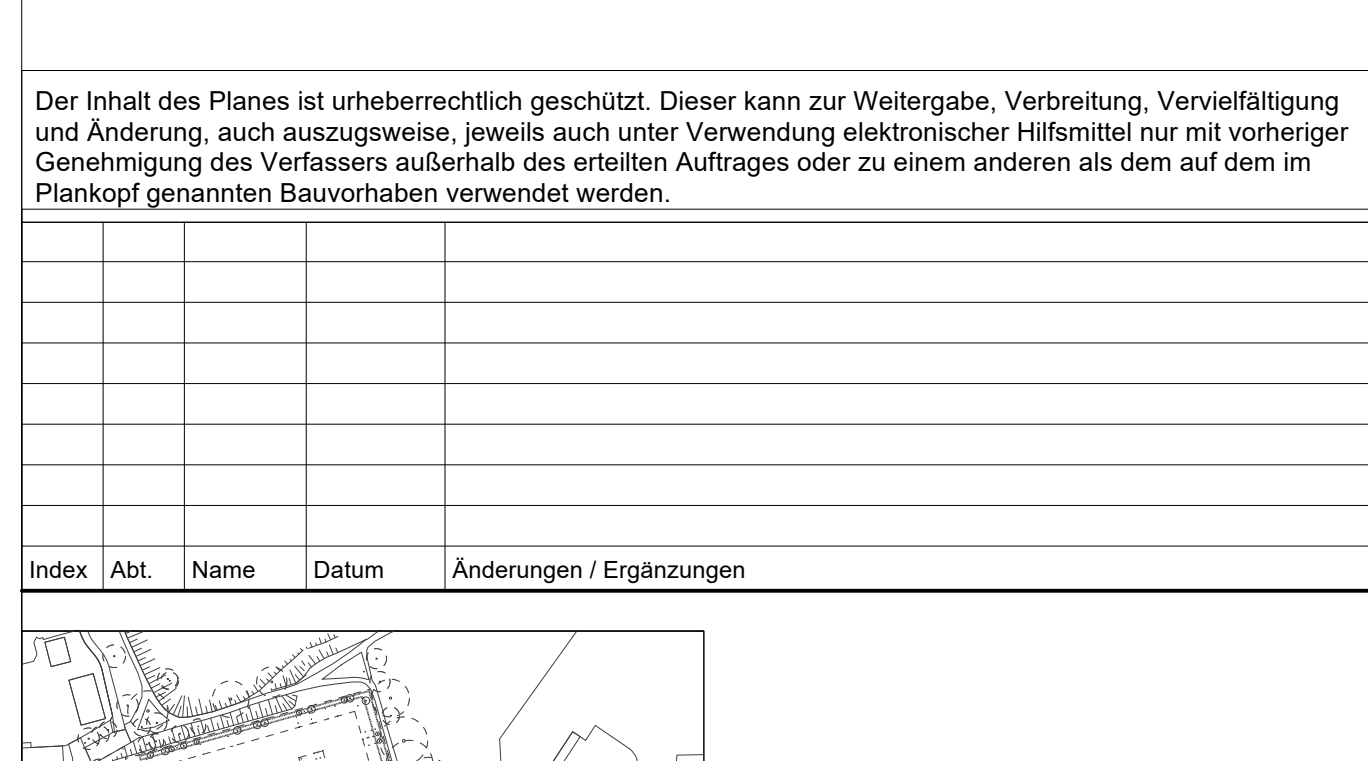

Aufsicht B.19, M1:50

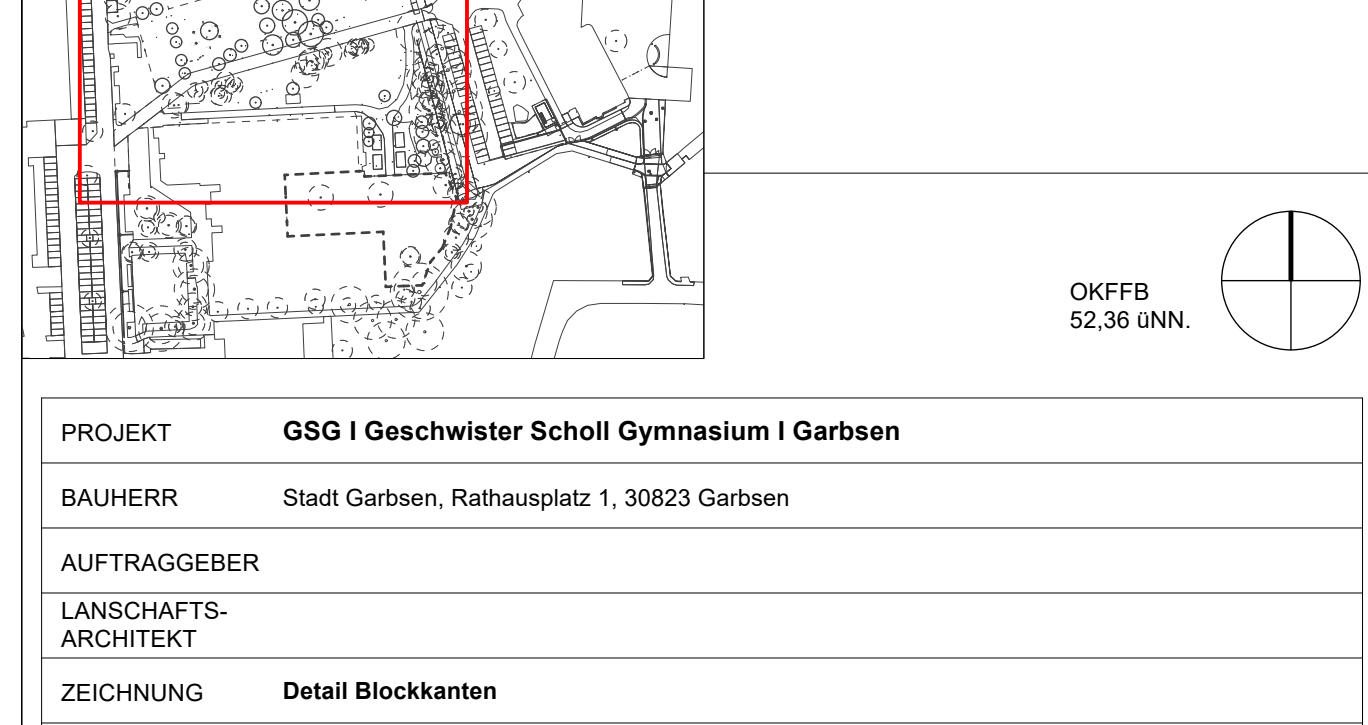

Aufsicht B.20, M1:50

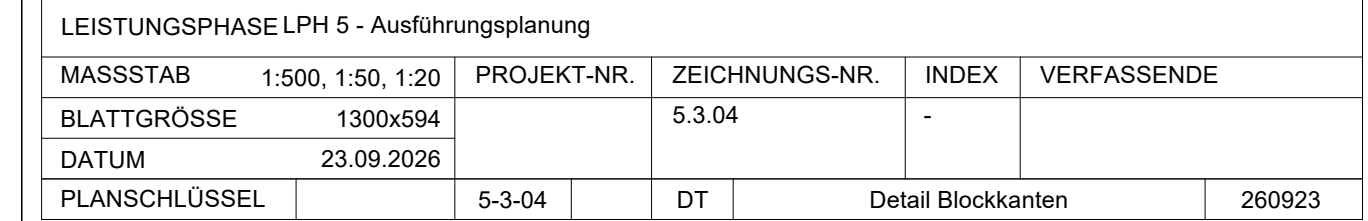

Aufsicht B.21, M1:50