


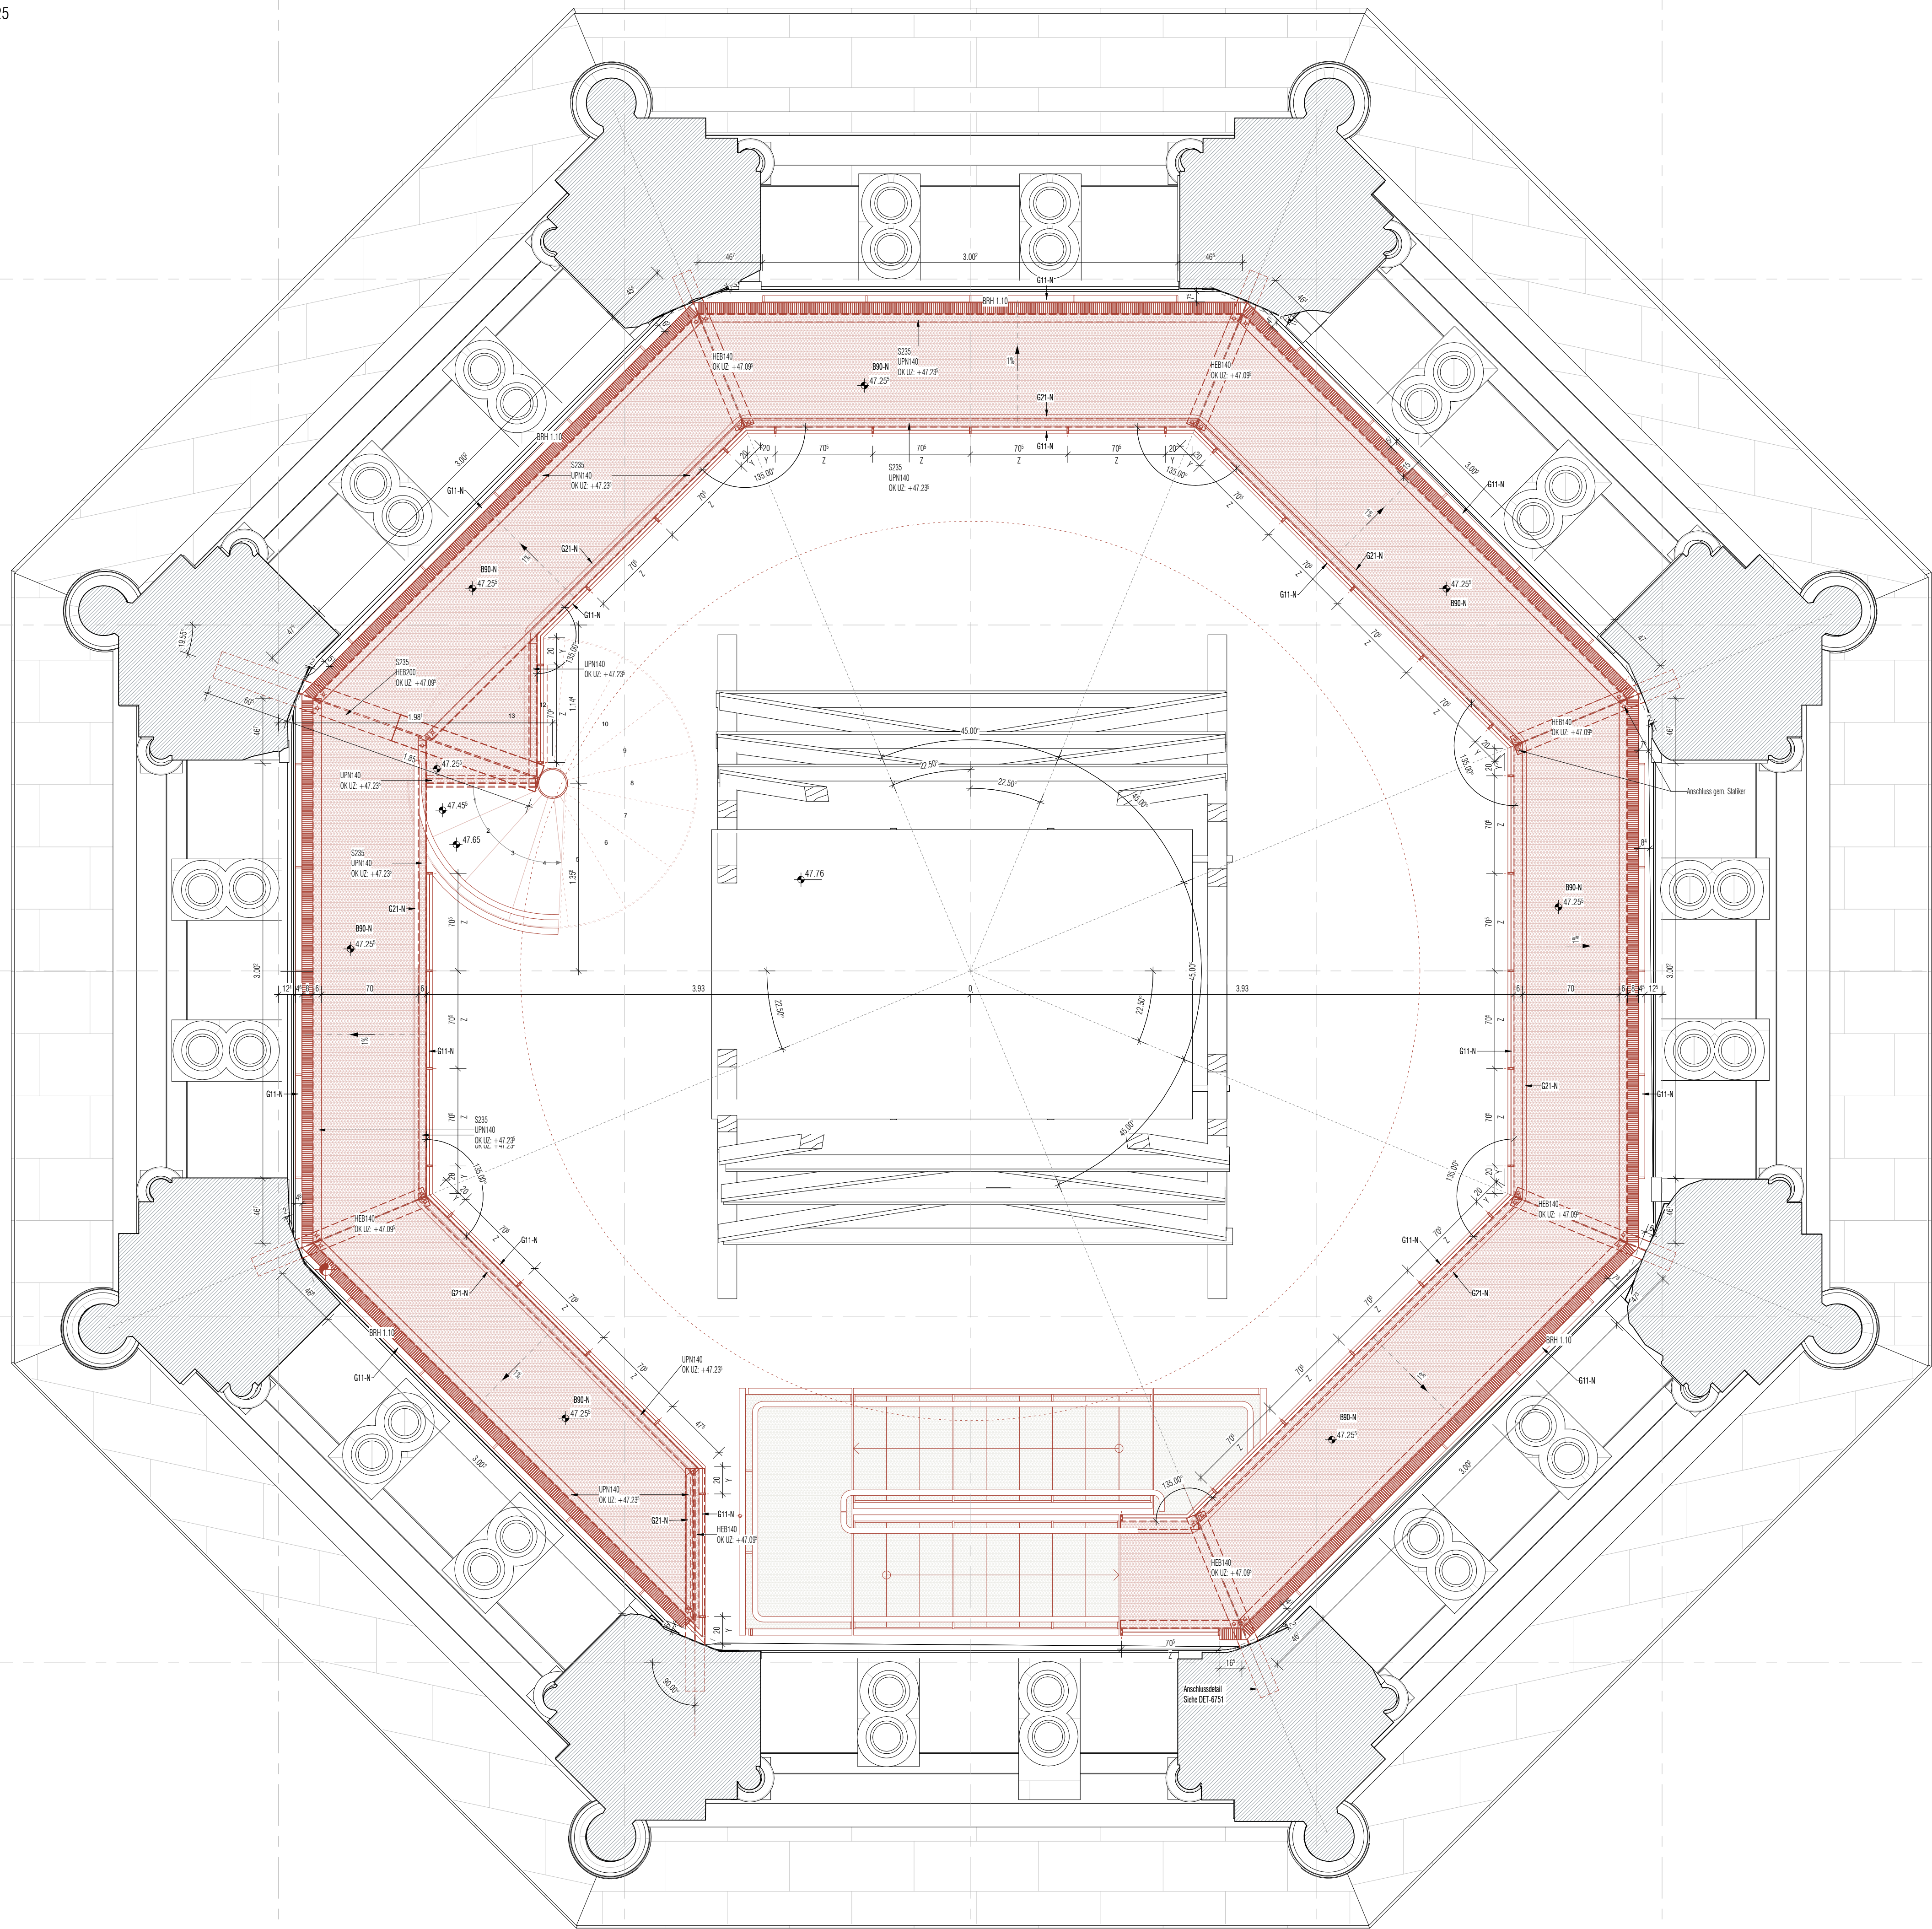

-
- Architectural drawings of the Church of the Holy Spirit in Berlin. The left drawing is a vertical section showing the tower's structure with levels E 0 to E 7. The right drawing is a plan view showing the circular layout with a compass rose indicating North (N) and a scale bar.

04	Veröffentlichung LV Stahlbauarbeiten	21.08.26	MB, KA, AJ/BB
03	Anpassung Handlaufleuchte	20.07.26	MB, KA, AJ/BB
02	Stahlbau LV Erstellung	06.07.26	MB, KA, AJ/BB
01	Planerstellung	09.06.26	MB, KA, AJ/BB
Index	Bemerkung / Änderung	Datum	Gez/Gepr

Änderungen

Bauherrin: Stiftung der Kaiser-Wilhelm-Gedächtnis-Kirche Leitzenburger Straße 39 10785 Berlin bau@gedaechtniskirche-berlin.de T 0049 (0) 30 21018608	Entwurfsverfasserin:
---	-----------------------------

Projekt	Ausstellungsneuplanung und -erweiterung im Alten Turm der Kaiser-Wilhelm-Gedächtnis-Kirche in Berlin
Anschrift:	Breitscheidplatz 1, 10789 Berlin
Gebäude:	Alter Turm
Maßnahme:..	KWG - Teilprojekt C (TP C)
Planart:	

Planbezeichnung: TRP-12 Stahlangang E6.2. Übersichtsplan		
Plan-Nr.: 6750	Erst.: 09.06.26	Index: 04
Maßstab: 1:25	Gez./Gepr.: MB, A./ BB	LPH 5 - Ausführungsplanung
Blattgröße: 841x594 mm (DIN A1): Layout/Planbezeichnung: KWG-C-OP1-5-DE-6750		