


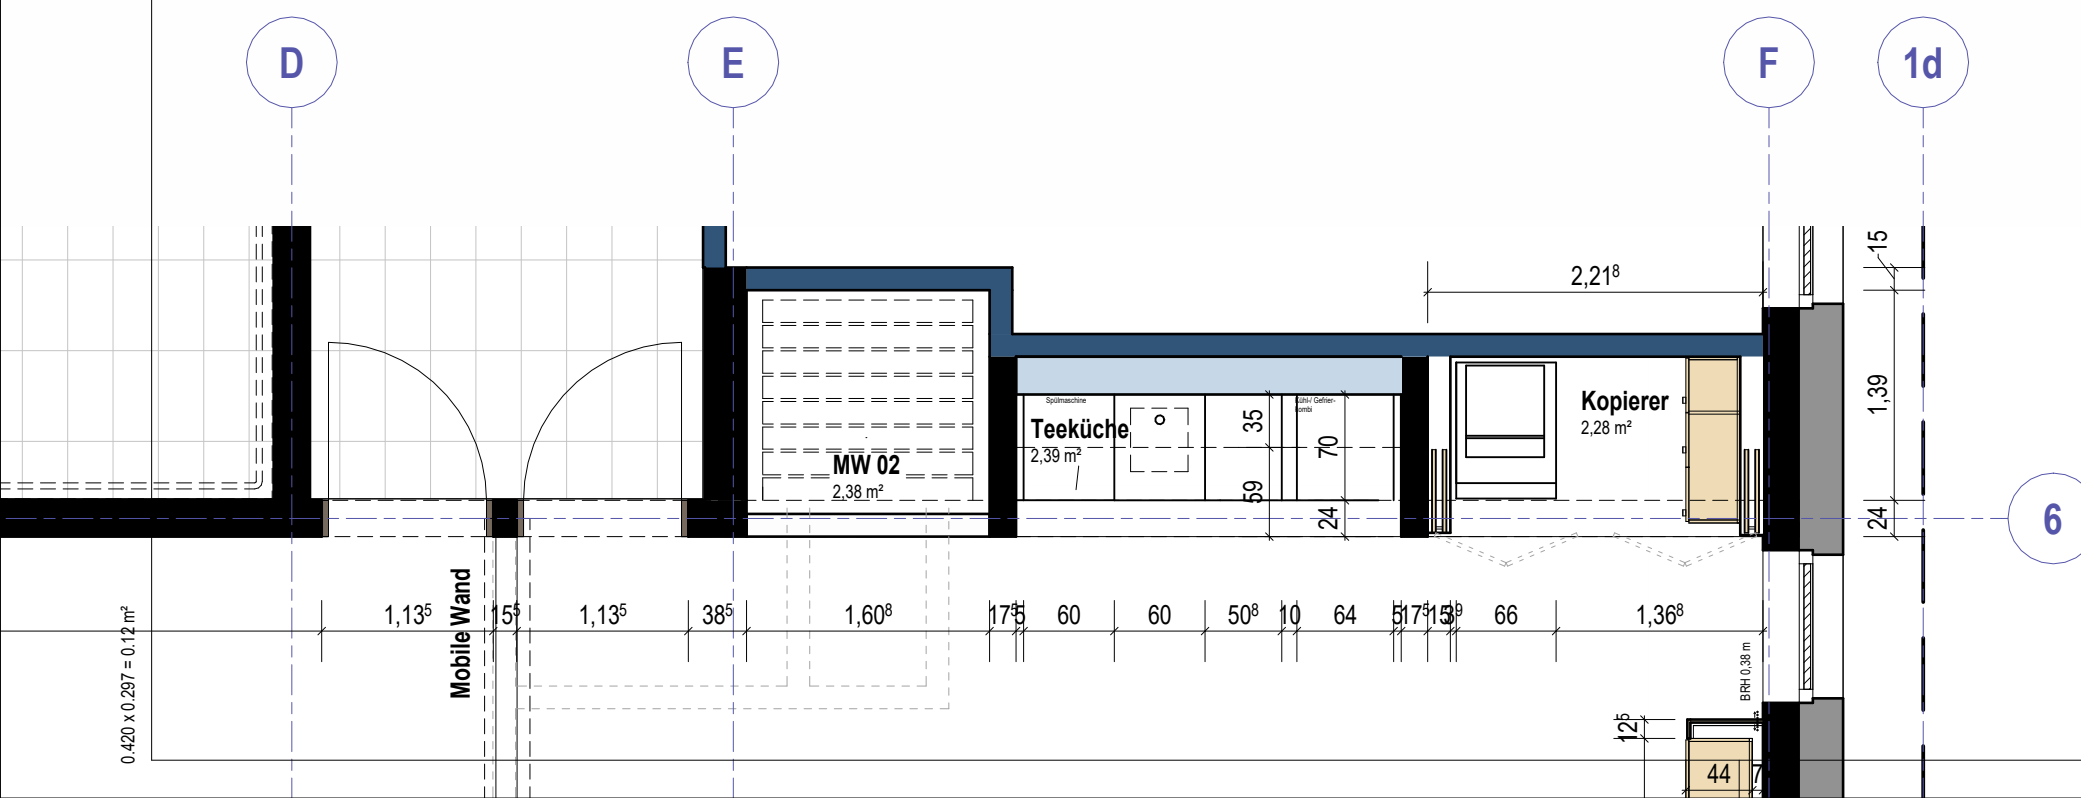

PLANINDEX 1			xx
PLANNUMMER	FORMAT	DATUM	MAßSTAB
I 2814 WA Achse 6	Din A3	28.08.26	1 : 50

PLANINDEX 1			xx
PLANNUMMER	FORMAT	DATUM	MAßSTAB
I 2814 WA Achse 6	Din A3	28.08.26	1 : 50

PLANINDEX 1			xx
PLANNUMMER	FORMAT	DATUM	MAßSTAB
I 2814 WA Achse 6	Din A3	28.08.26	1 : 50