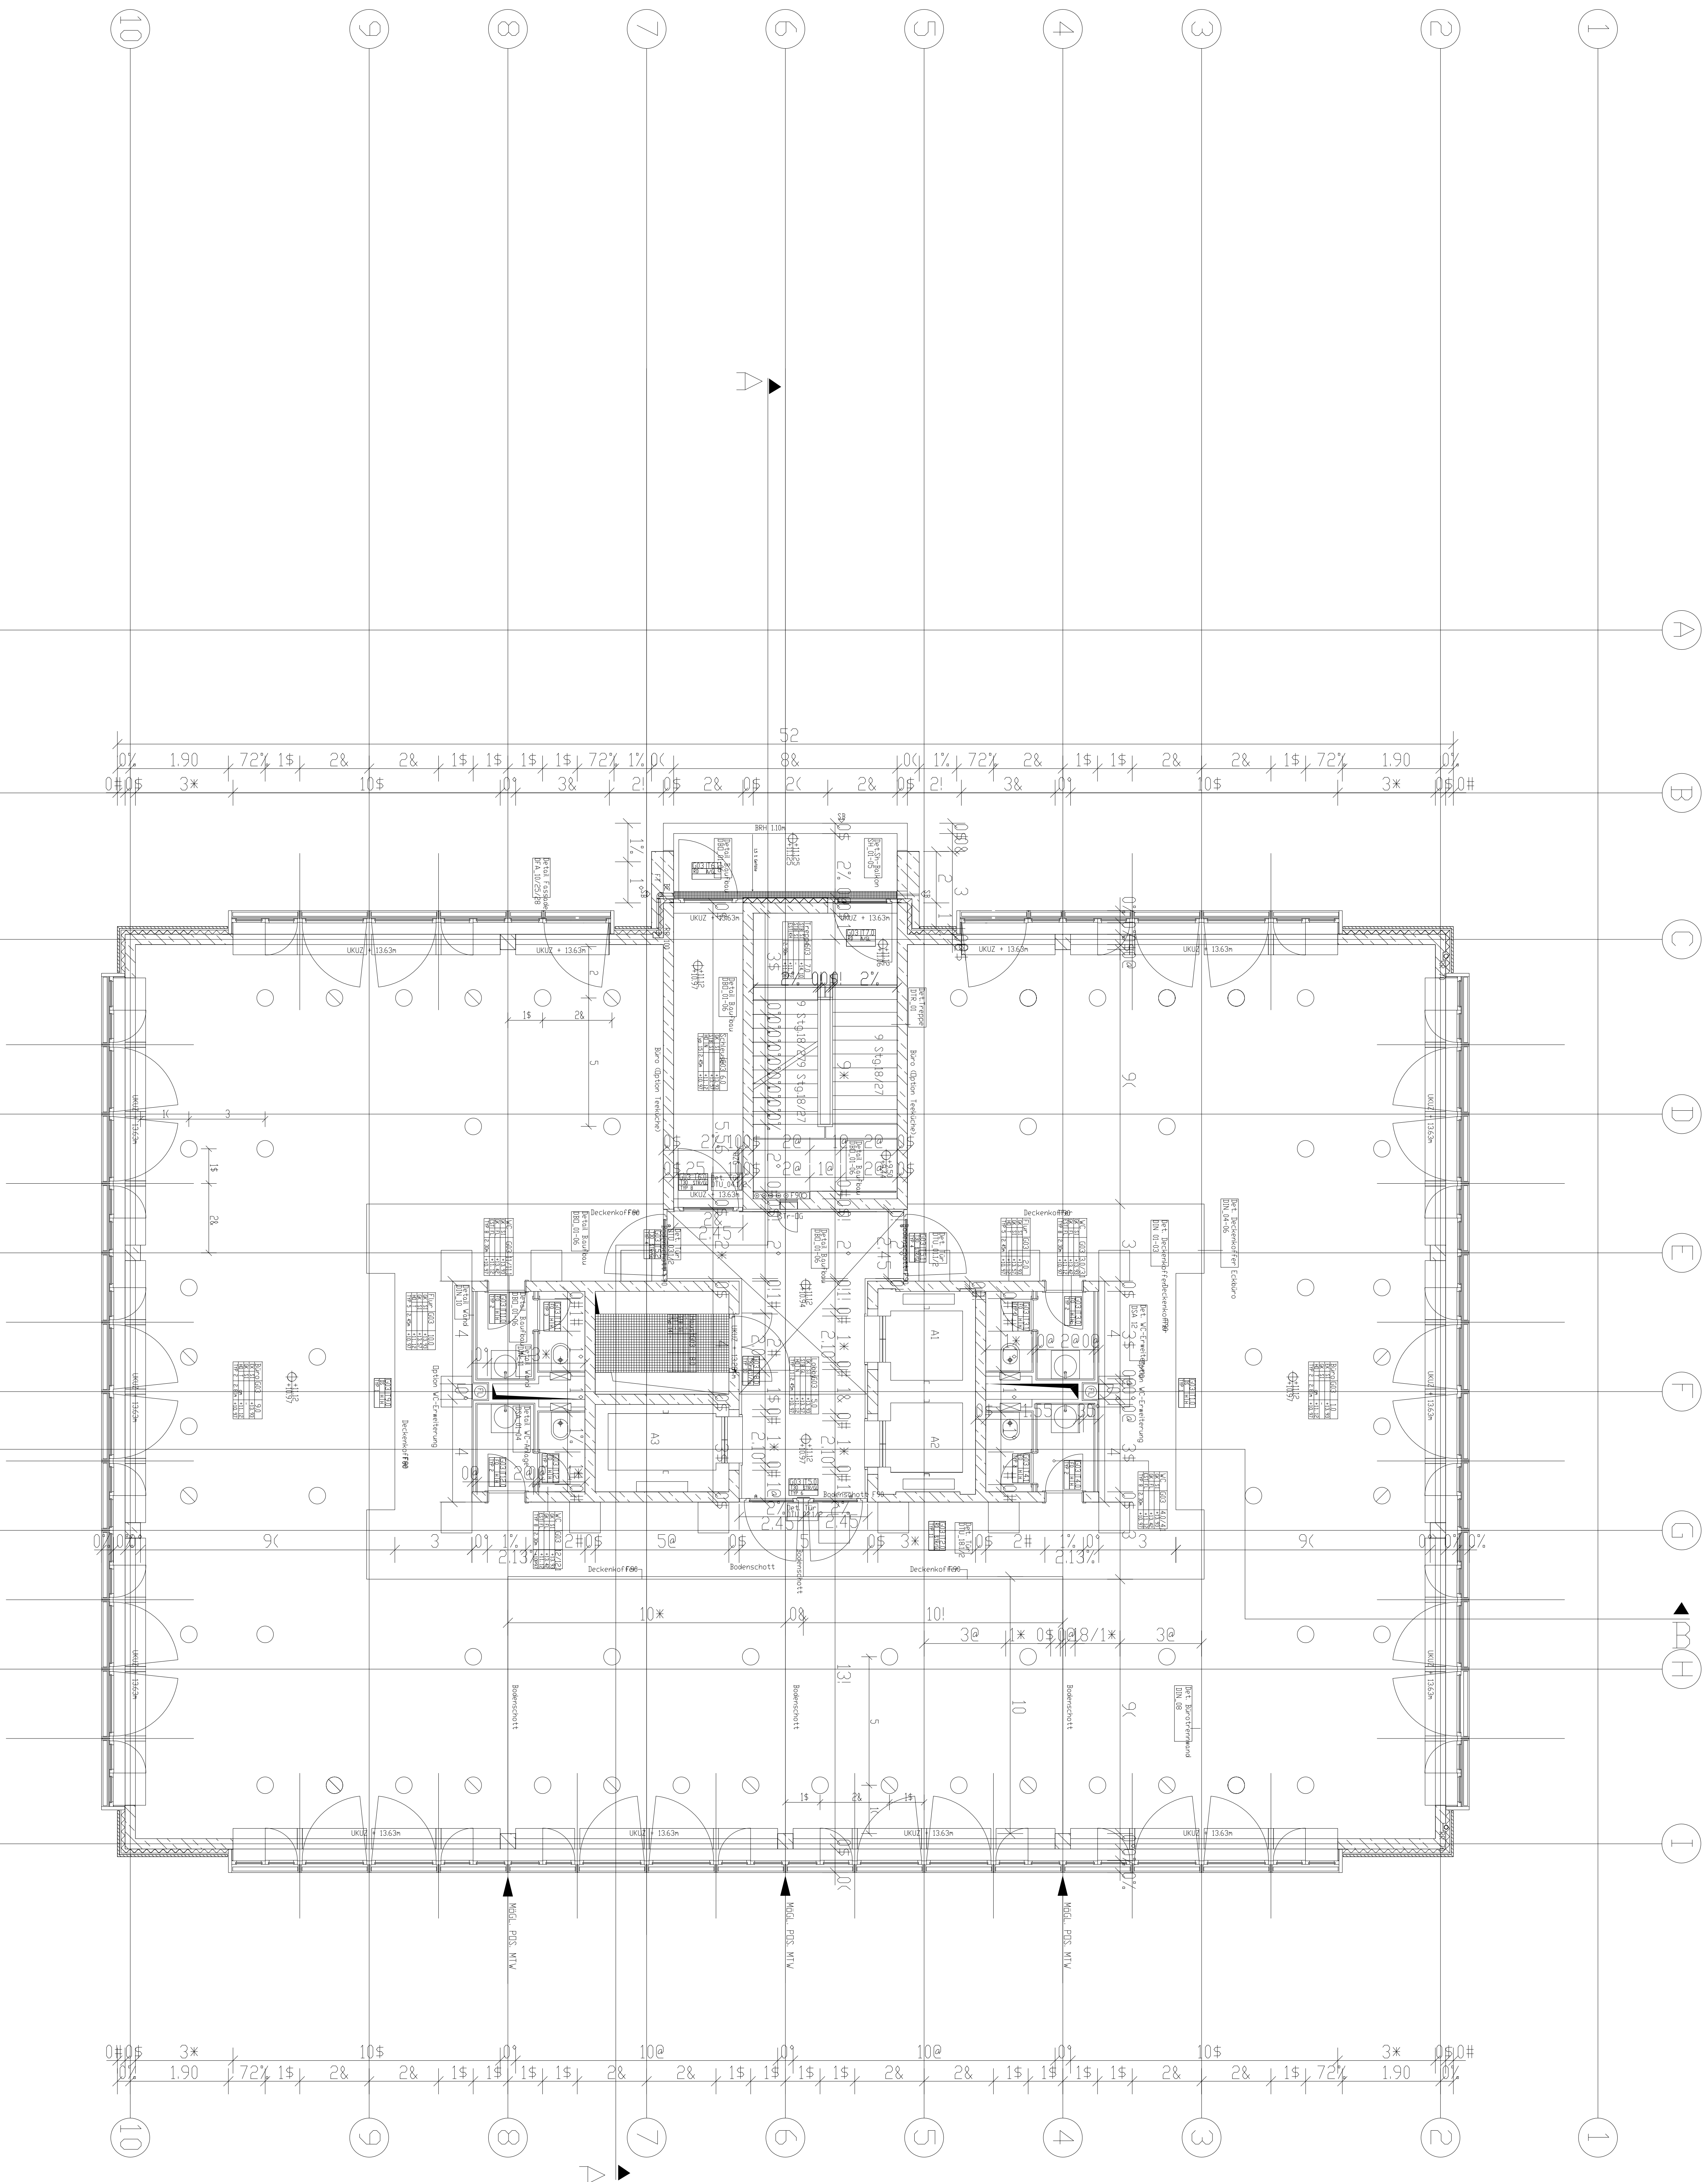


[illegible][illegible]

WOLFF & MUELLER
WOLFF & MUELLER GMBH & CO KG
Zu Hoch- und Ingenieurbau
Röntgenstrasse 10, 12305 Berlin
Tel.: 030/ 765 82-0, Fax: 030/ 765 82-239

Architekt:	Plan-Nr.:	Datum:
	A3LE G03 50d	19.06.02

ARCHITEKTEN SCHWELDER + PARTNER PROF. P. SCHWELDER - HERFESTENSTEIN - BÜHL - M. SCHNEIDER - PROF. V. E. ERTEN VALENTINSKAMP 30 20355 HAMBURG TEL 040/ 35 09 59-0 FAX 040/ 35 02 58-95	Mass: 1:50 Gez: HA
---	-----------------------

Latium (Pitzier)	Indelphnasei
19.06.02	VP3

Bauherr: GRUNDSTOCKSVERWALTUNGSGESELLSCHAFT LENNESTRASSE A3 MBH
HANAUERSTRASSE 19, 10115 BERLIN

Projekt: LENNESTRASSE A3
10785 BERLIN- TIERGARTEN

Bautell:	3. Obergeschoss	ADLE_003_500
----------	-----------------	--------------

Planinhalt:
Grundriss
1:50