
 
 


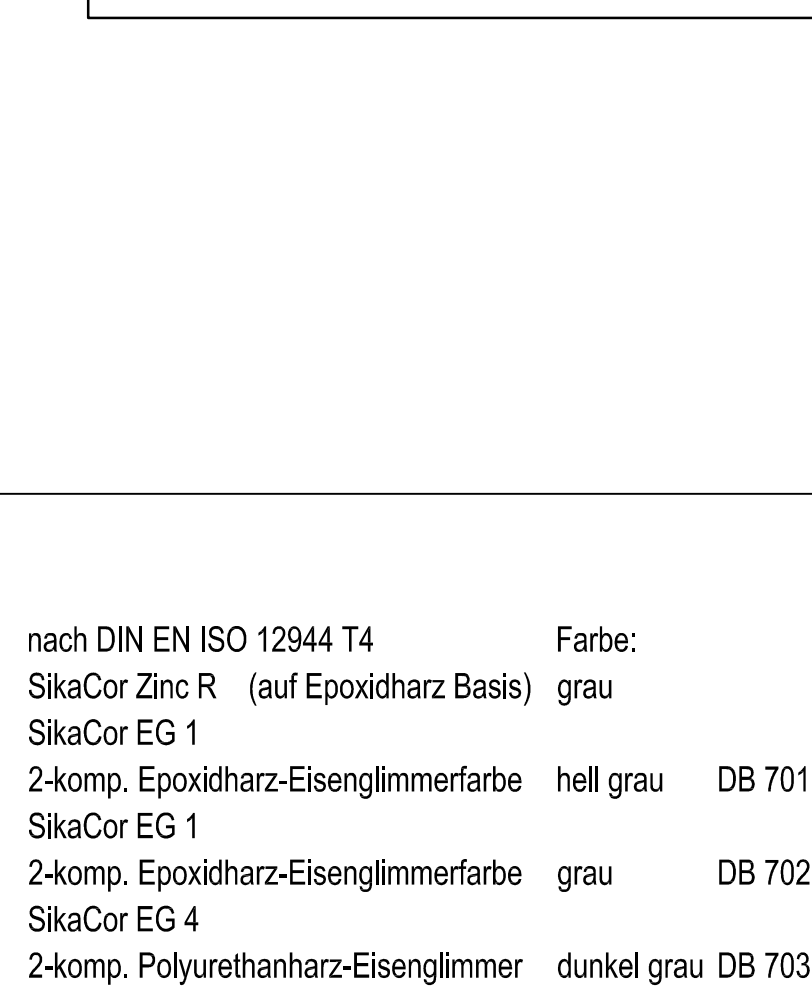

- | | |
|---|---|
|  | <p>Material = S355J2+N
 EN 10025-2
 mit EN 10204 / 3.1
 ab 10mm Blech = USP
 über 30mm Blech = AUBI</p> |
|---|---|