


7.2a

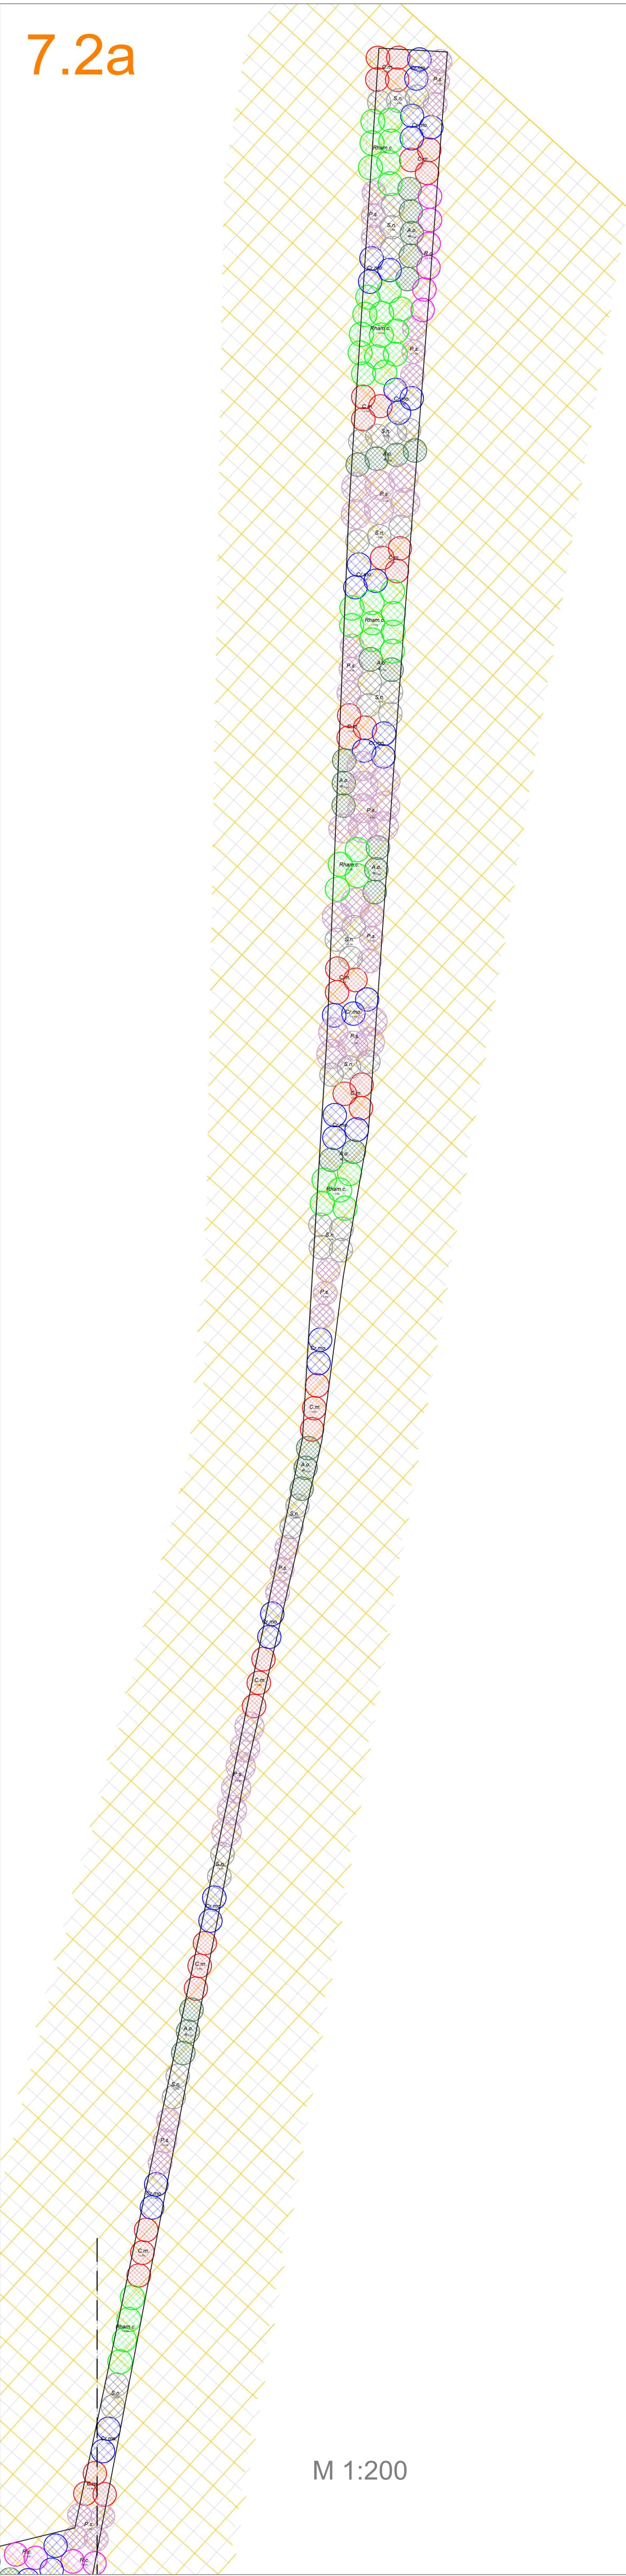


C.m.
Cr.mo.
P.s.
S.n.
R.c.
A.o.
Rham.c.

M 1:200

Verortung o.M.



7.2b

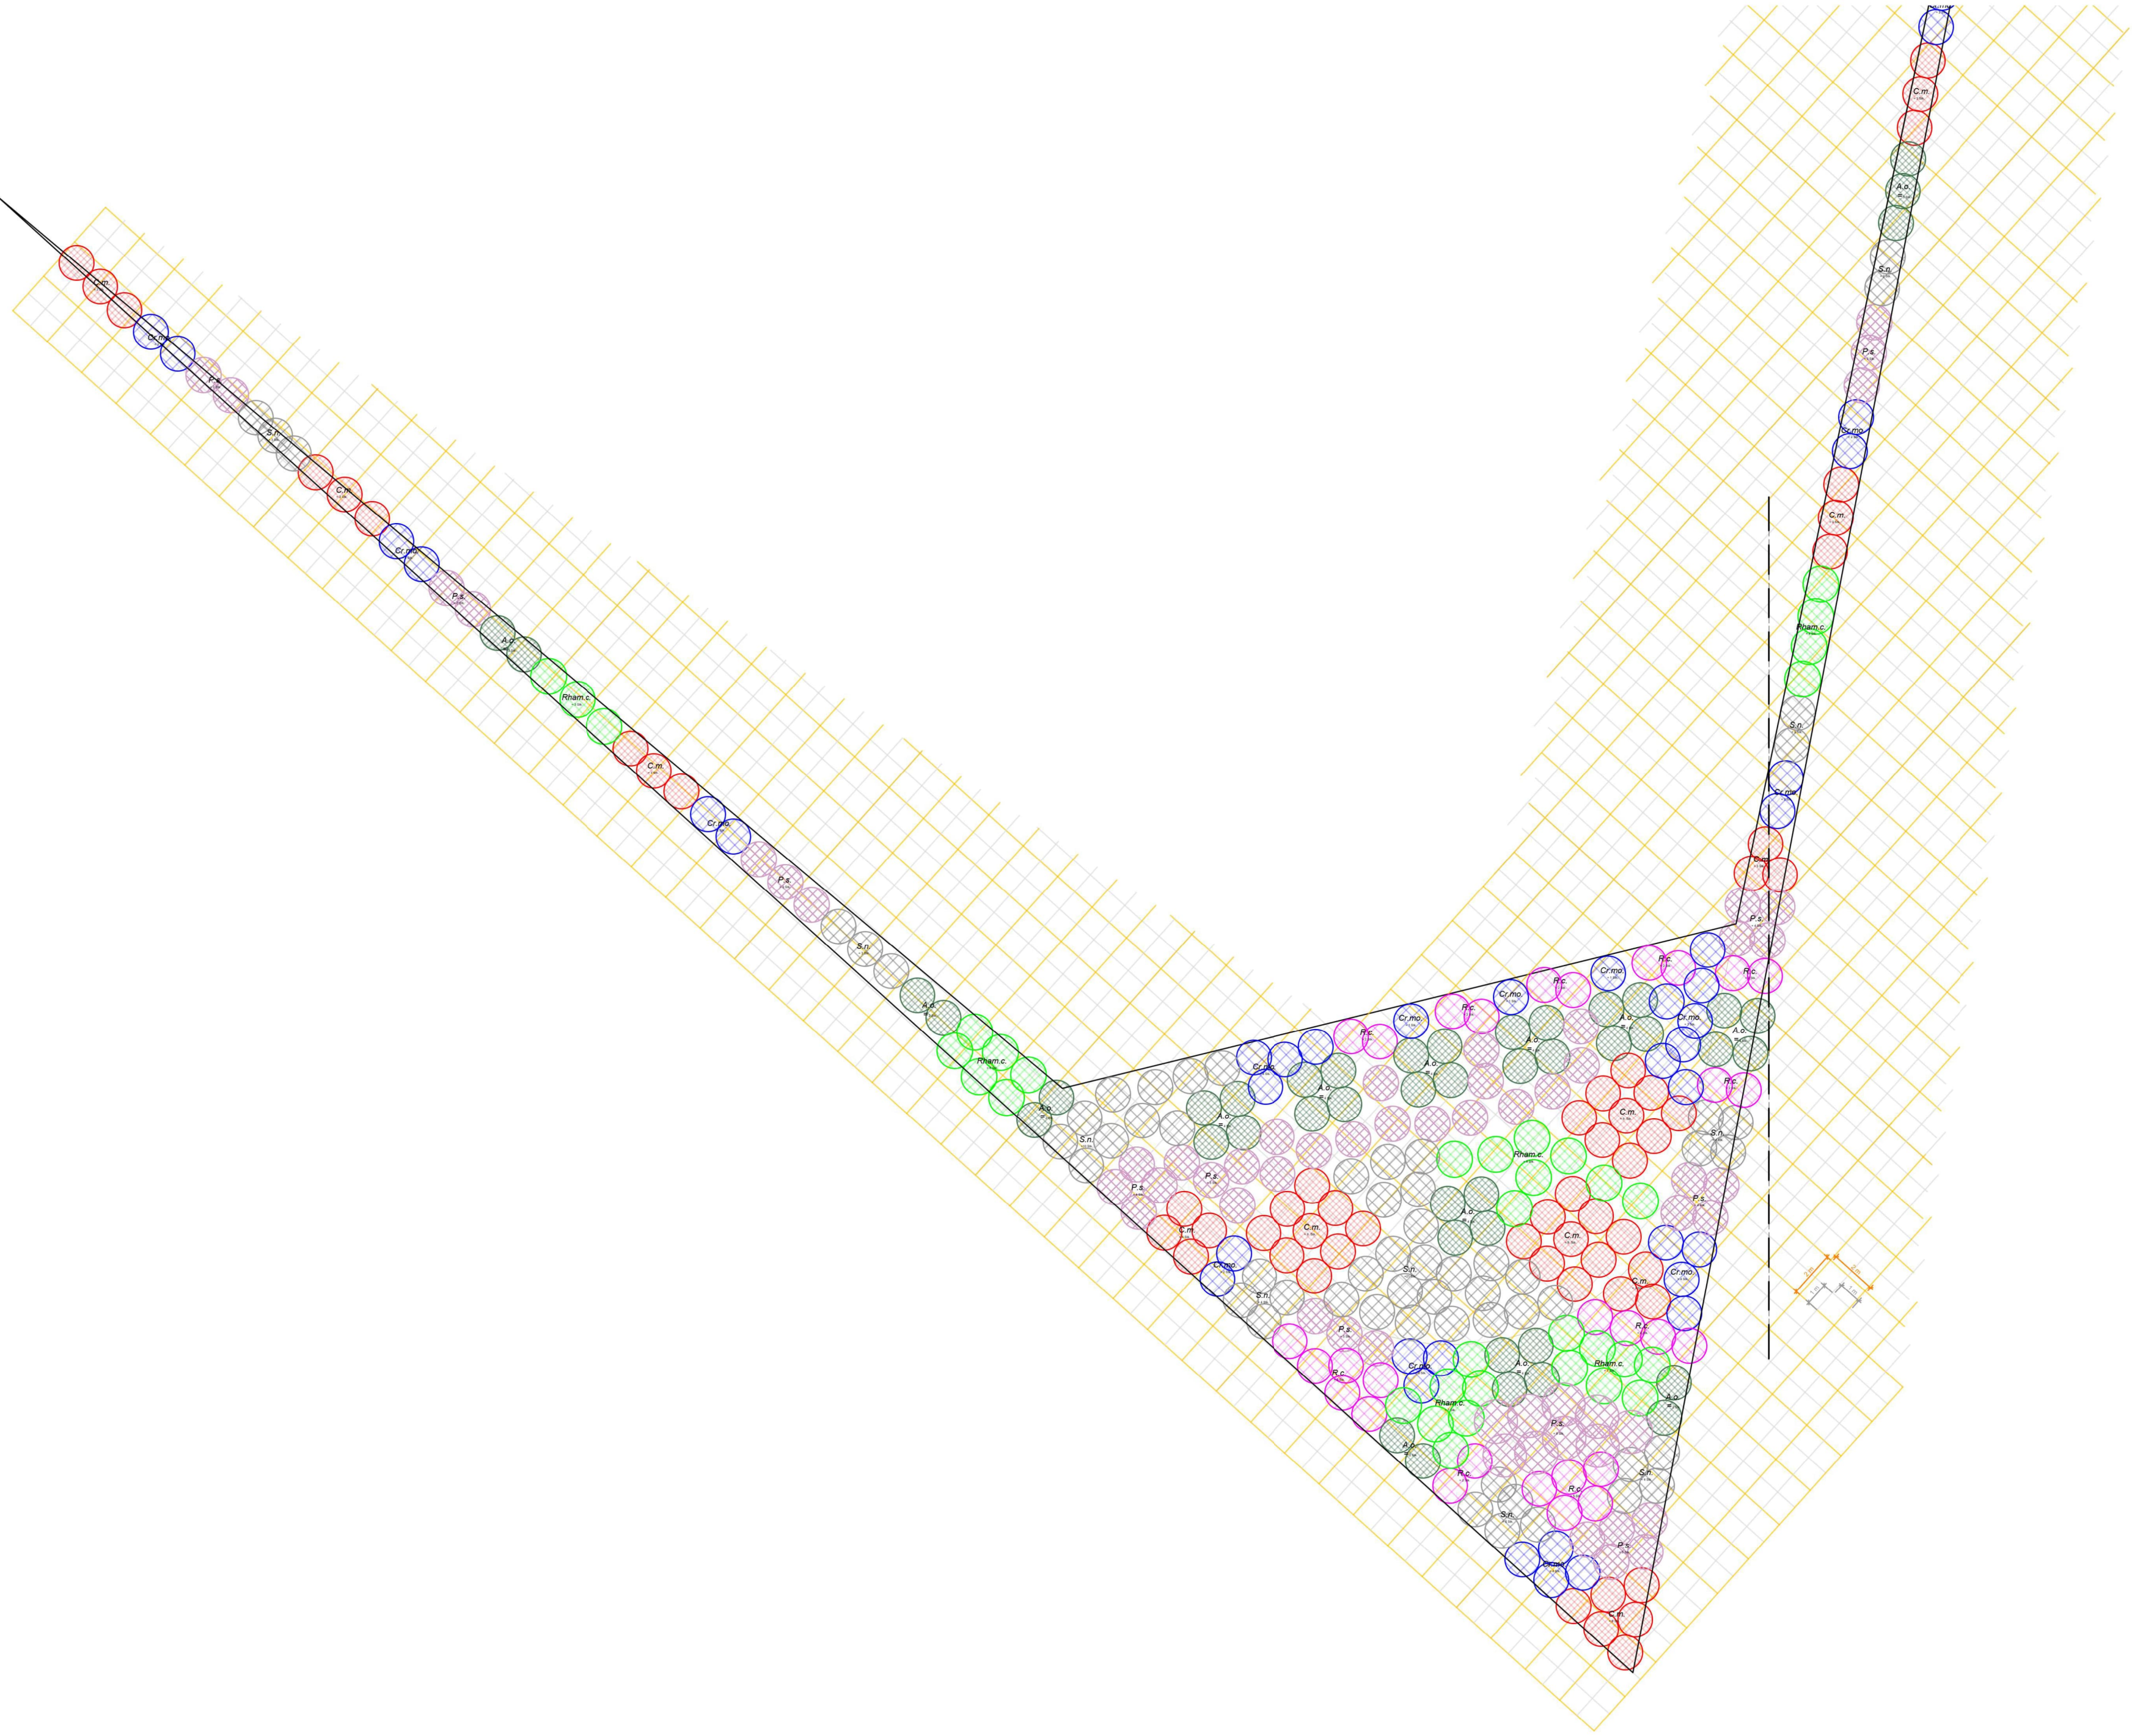

M 1:200

Vogelschutzhecke
Vorgabe Grünschutzsatzung: Hei 2x mind. 150-275 cm
Sträucher:

-  **Cornus mas**
Hei 2xv C L h 150-175
-  **Crataegus monogyna**
Hei 2xv C L h 150-175
-  **Prunus spinosa**
Hei 2xv C L h 150-175
-  **Sambucus nigra**
Hei 2xv C L h 150-175
-  **Rosa canina**
Hei 2xv C L h 150-175
-  **Amelanchier ovalis**
Hei 2xv C L h 150-175
-  **Rhamnus catharica**
Hei 2xv C L h 150-175
-  **Berberis vulgaris**
Hei 2xv C L h 150-175

Ausführungsplanung

PROJEKT	Neubau Kombiad Maintal Edmund-Seng-Straße 19 63477 Maintal				
BAUHERR	Magistrat der Stadt Maintal Klosterhofstr. 4-6 63477 Maintal				
ARCHITEKT					
LANDSCHAFTSARCHITEKT					
ZEICHNUNG	Bepflanzung: Pflanzplan 7.2				OKFFB +/-0.00m = ÜNNH +103.75 m
BLATTGRÖSSE	GEZEICHNET	PROJEKTL EITUNG	DATUM	MASSTAB	INDEX
A0			04.04.2025	1:200	V2
UNTERSCHRIFT LANDSCHAFTSARCHITEKT	UNTERSCHRIFT BAUHERR		PROJEKTNR.	ZEICHNUNGSNR. WD014.09	