
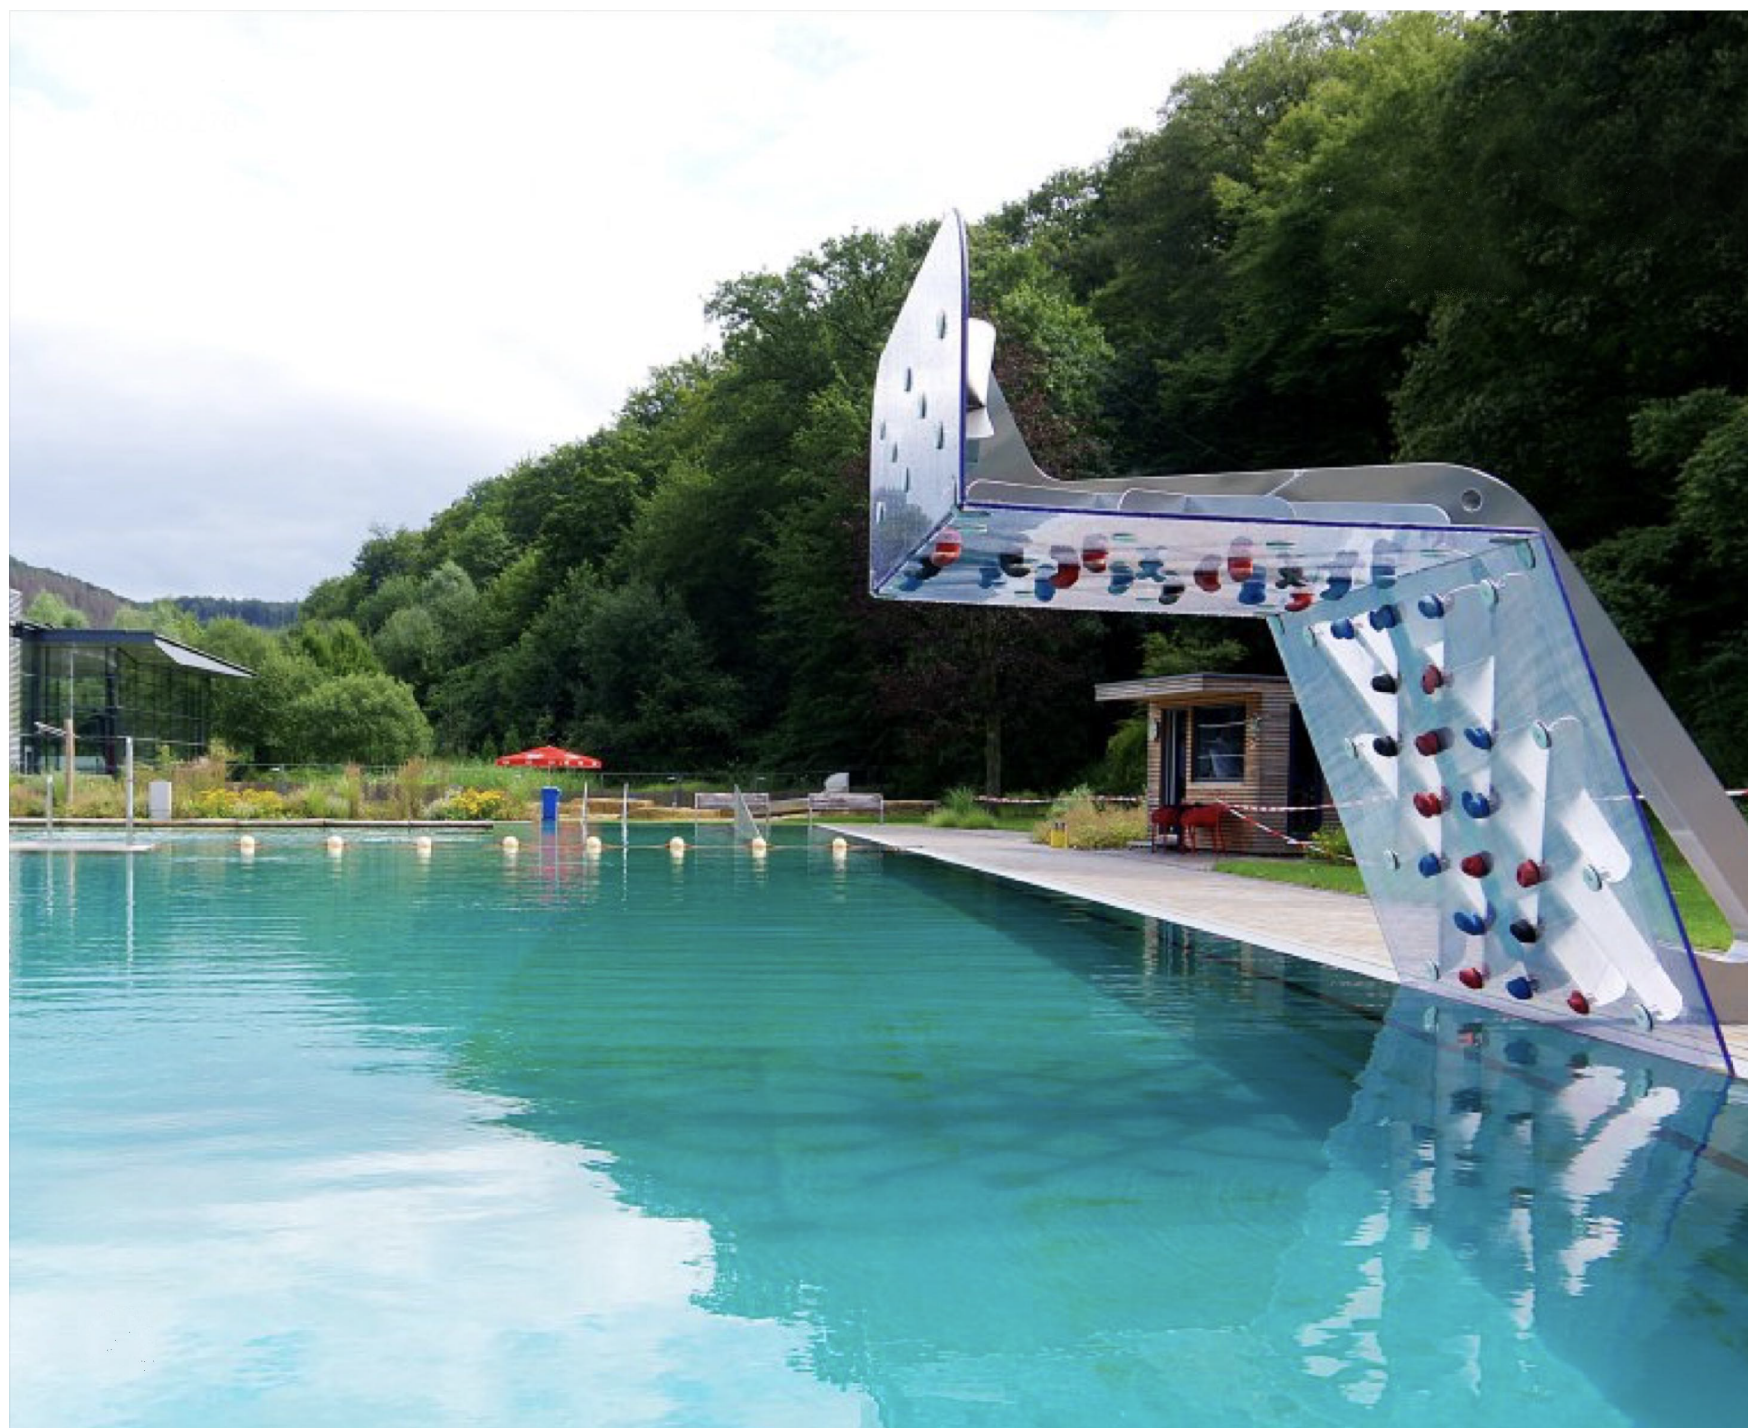
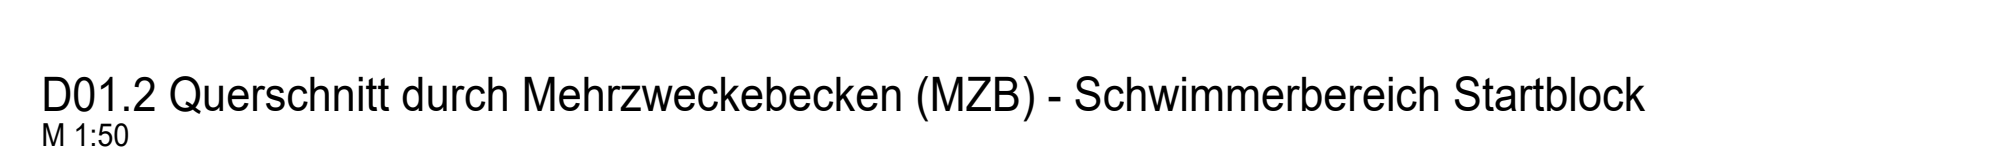
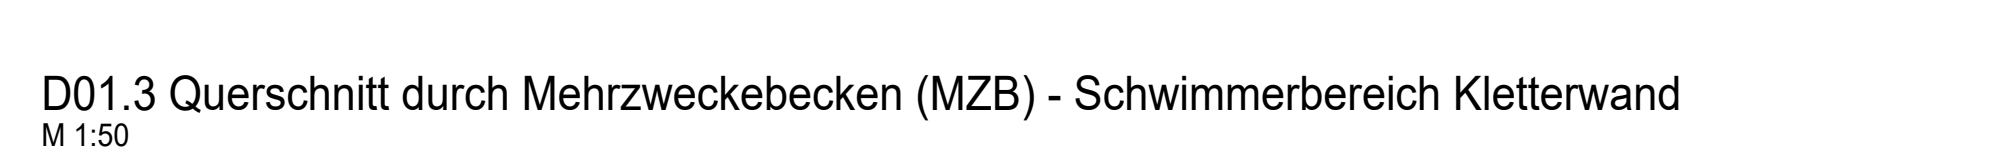


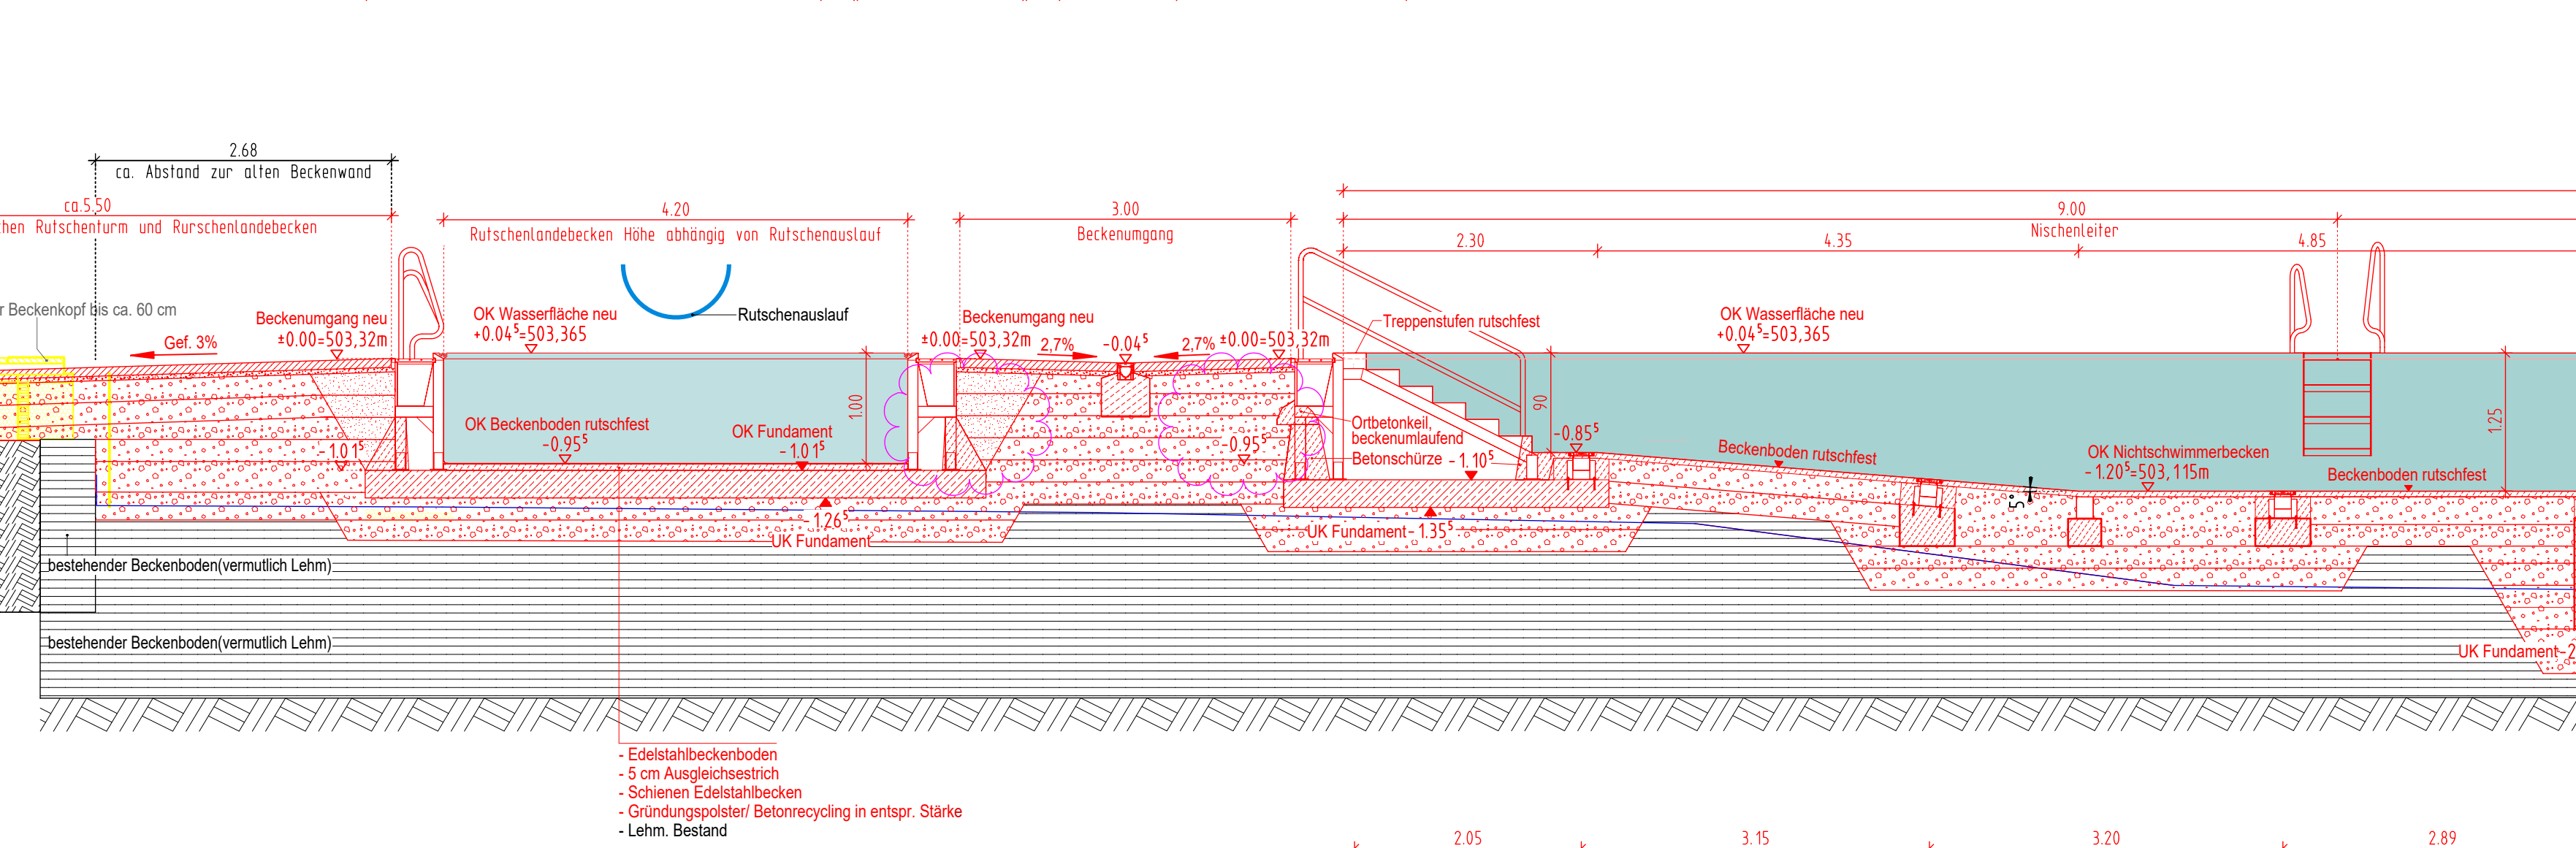

H/B = 594 / 1220 (0.72m²)