


Wand in Achse E M 1:100

EG - 2. OG Pos H 55
KG Pos H 125, H 126 u. H 130, H 123

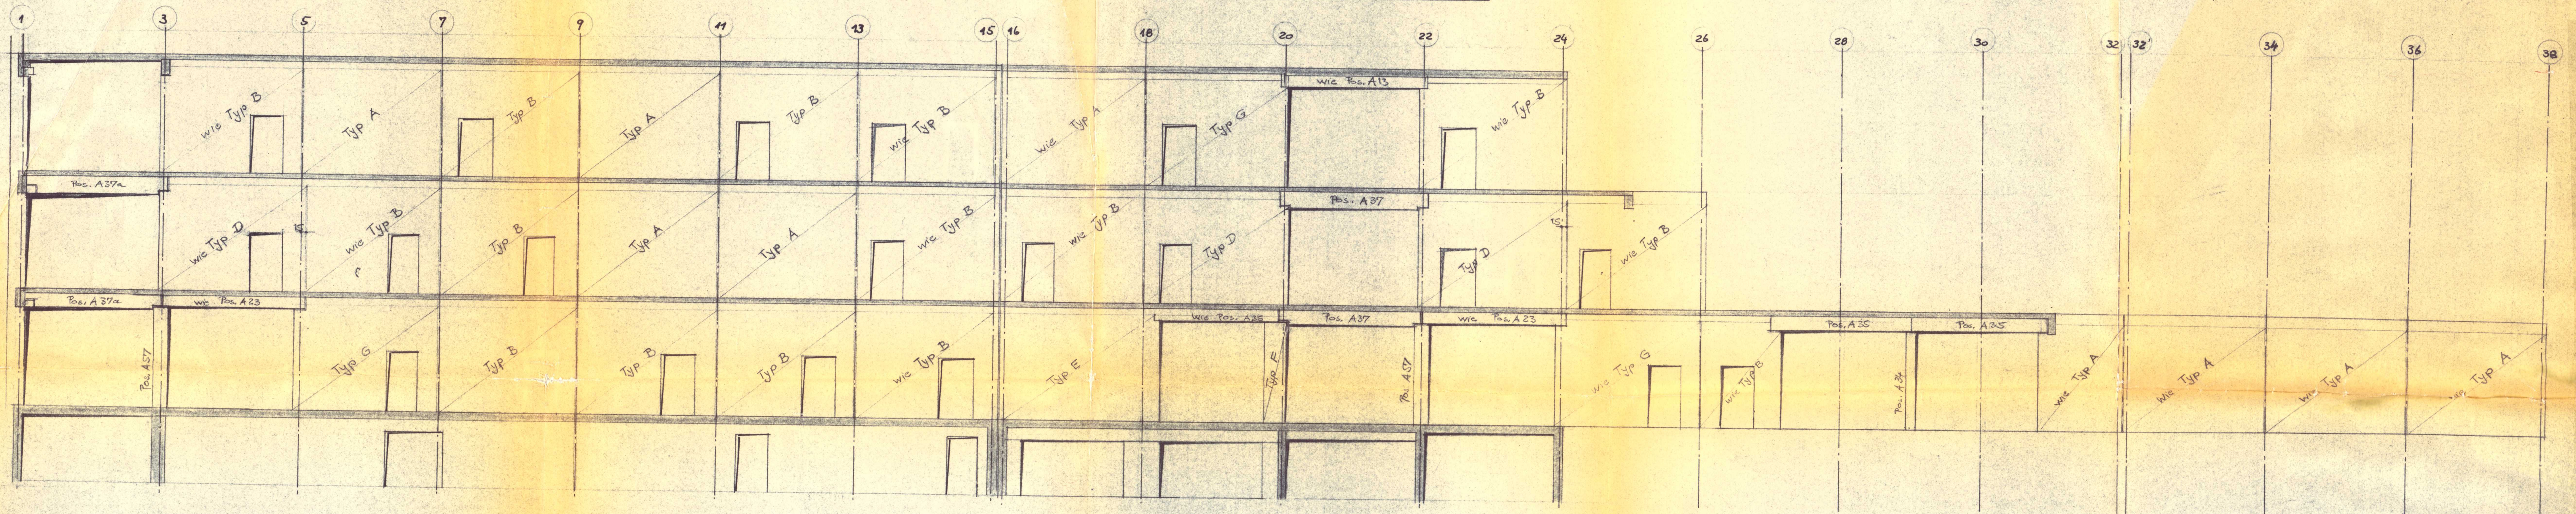

Wand an Achse D M 1:100

EG - 2. OG Pos H 13, H 23
KG Pos H 123, H 124, H 126, H 141

