


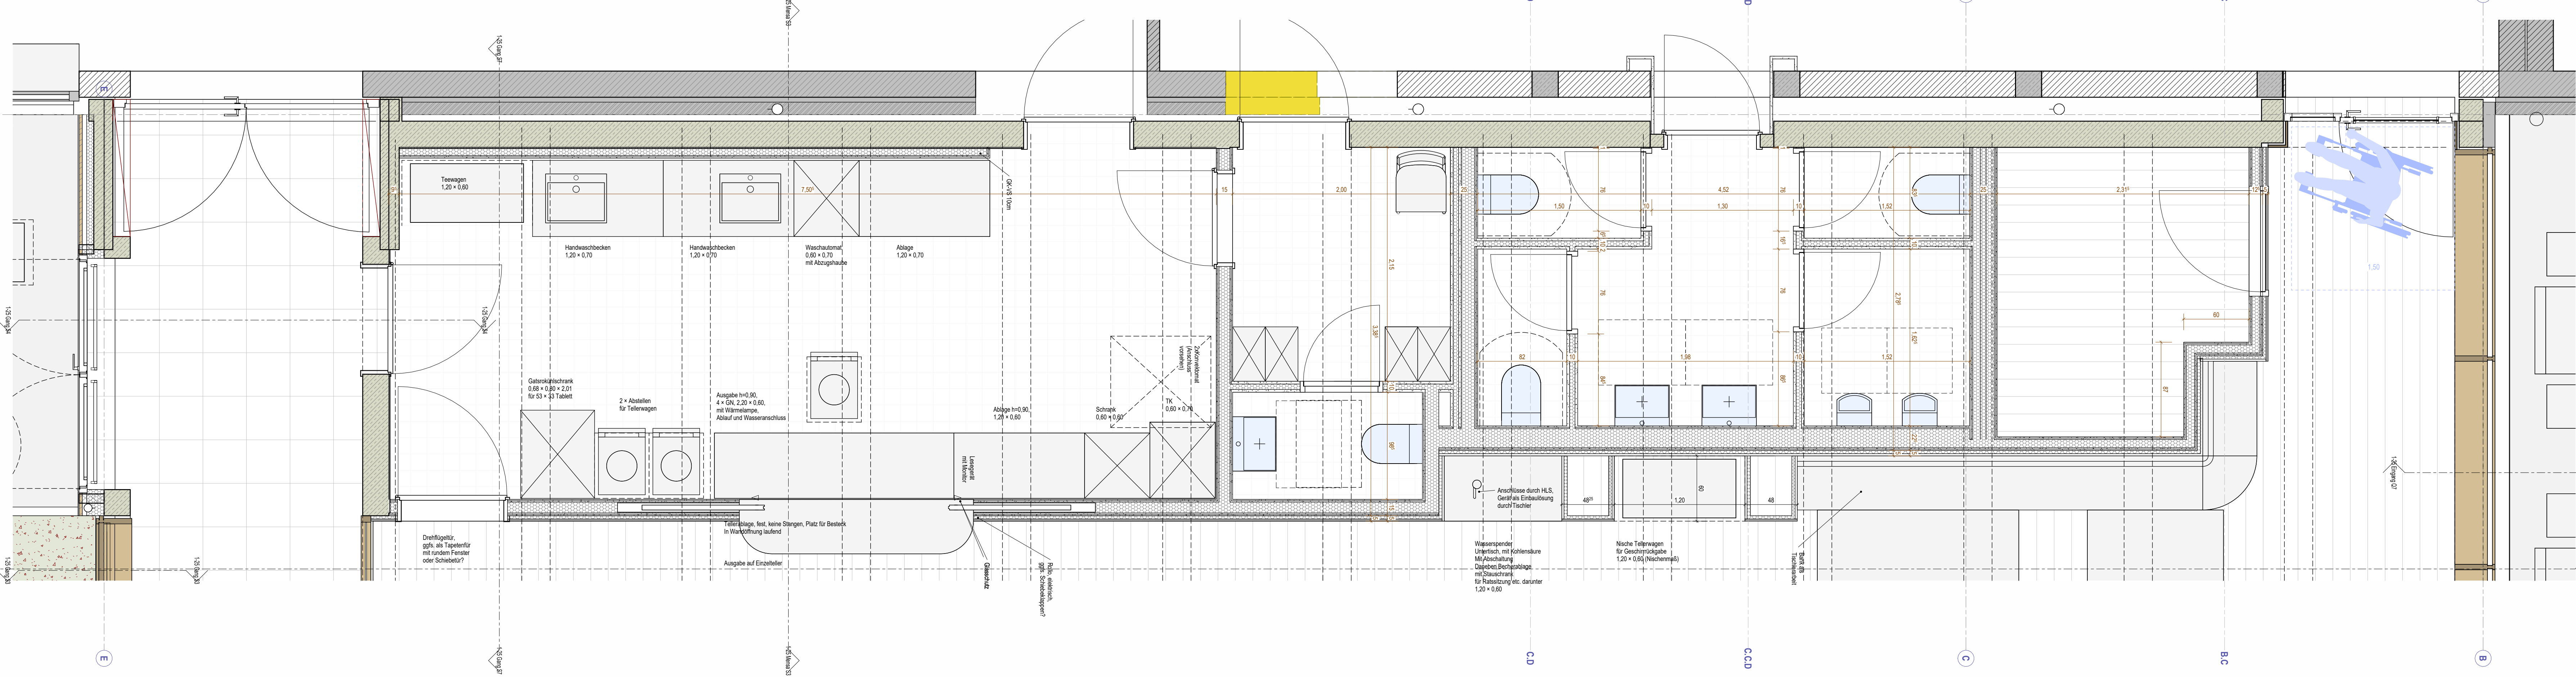

A-1A-Mensa.A

A-D-NETSA