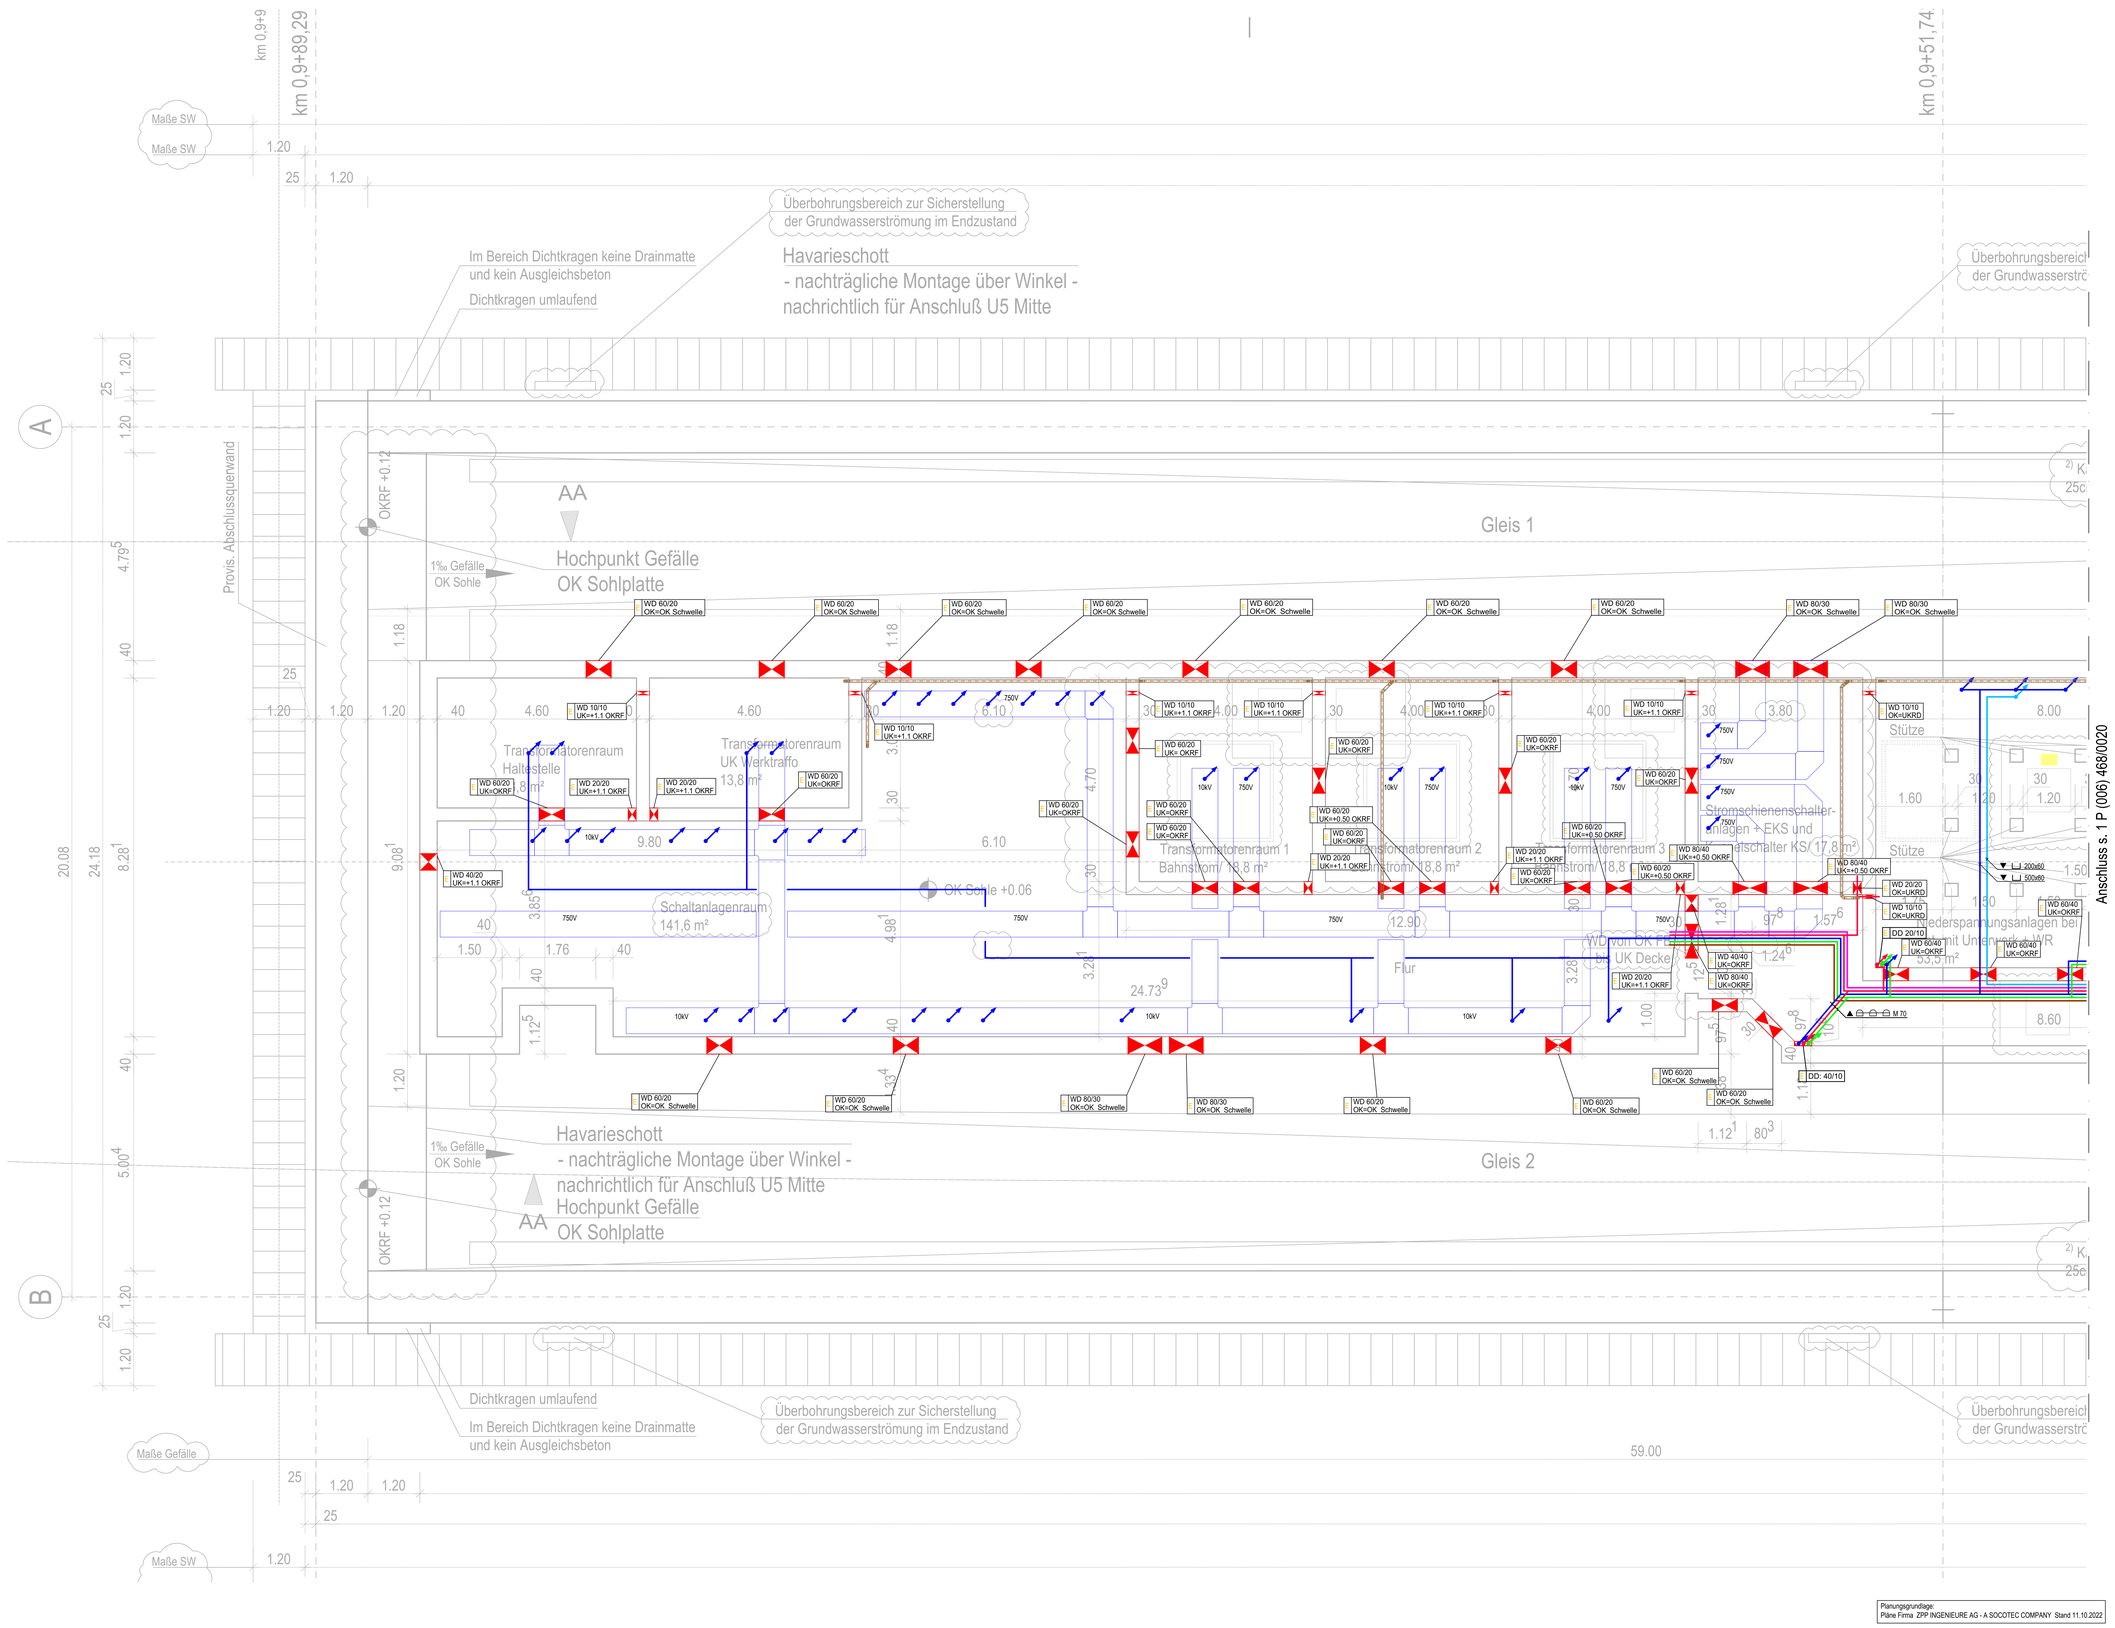

Zeichnungsverfasser:
IWP Beratende Ingenieure VBI
Schaller • Warnke • Peters • Partnerschaft mbB
Bramfelder Str. 70 · 22305 Hamburg
Tel: 04121 / 26233-0 · Fax: 04121 / 26233-33
www.iwp-ingenieure.de

Generalplaner:
ZPP INGENIEURE
ZPP INGENIEURE AG
A SOCOTEC COMPANY
Niederlassung Hamburg
Bramfelder Straße 70
22305 Hamburg
Tel. +49 40 534 75 37-0
Fax +49 40 534 75 37-99
info@zpp.de · www.zpp.de

	Name	Datum
bearb.	M. Krüger	17.01.2025
gez.	K. Dierks	17.01.2025
gepr.	D. Schaller	17.01.2025

Maßstab: 1:50 | Blattgröße: A0

LEGENDE ELEKTRO

- Ausschalter beleuchtet
- Wechselschalter beleuchtet
- Taster beleuchtet
- Ausschalter
- Wechselschalter
- Taster
- Schutzkontaktsteckdose, einfach
- Schutzkontaktsteckdose, zweifach
- Drehstromsteckdose
- Schutzkontaktsteckdosenverteiler
- Festanschluss, einpolig
- Festanschluss, dreipolig
- Unterverteilung (als isolierstoffgekapselte Unterverteilung)
- Potentialausgleichschiene
- Erdungsanschluss
- Trafo
- A — Norka Nightline LED m 1200, TW 3030 Lm
- A — Norka Nightline LED m 1200, TW 3030 Lm, als Notleuchte
- B — Norka Brig LED m 1000, TW 2440 Lm
- B — Norka Brig LED m 1000, TW 2440 Lm, als Notleuchte
- B — Norka Brig LED m 1000, TW 2440 Lm, senkrechte Montage
- B — Norka Brig LED m 1000, TW 2440 Lm, als Notleuchte, senkrechte Montage
- E — Spektral Iris-L-PS 5500-8TW-DA
- F — Norka Erfurt LED m 1200, TW 4640 Lm
- F — Norka Erfurt LED m 1200, TW 4640 Lm, als Notleuchte
- G — Norka Jena LED m 1200, TW 2600 Lm als Notleuchte
- H — Norka Nightline LED m 600, TW 1515 Lm
- H — Norka Nightline LED m 600, TW 1515 Lm, als Notleuchte
- DALI — DALI - Schaltgerät
- Datenverteiler
- D — Datenanschlussdose 1- fach
- D D — Datenanschlussdose 2- fach
- L — LWL Datenanschlussdose 1- fach
- Schienenverteiler für Arbeitssteckdosen
- E-30 Trasse Energietechnik (Farbe 240)
- E-90 Trasse Energietechnik (Farbe 140)
- E-30 Trasse Kommunikation (Farbe 210)
- Kabeltrasse 400V / NT Gemeinsame Energie - Kommunikations - Informationstechnik (Farbe 35)
- Trasse Energietechnik 10kV / 750V / 400V (Farbe 170)
- Trasse Kommunikations - Signaltechnik (Farbe 90)
- C-Profilschiene
- Sammelschelle
- (xx/xx) Kabelrinne
- (mm) Kabelschale
- Trasse im Deckenbereich
- Trasse im Bodenbereich
- Steigetrasse, Wand
- (DN) Rohrtrasse
- Anzahl der Rohre

Übersicht Layout Kabelkeller

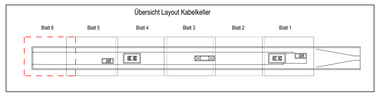

1 P (006) 468/0021

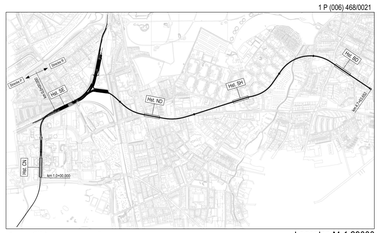
Hst. SD
Hst. SE
Hst. AD
Hst. SH
