


M 1:500

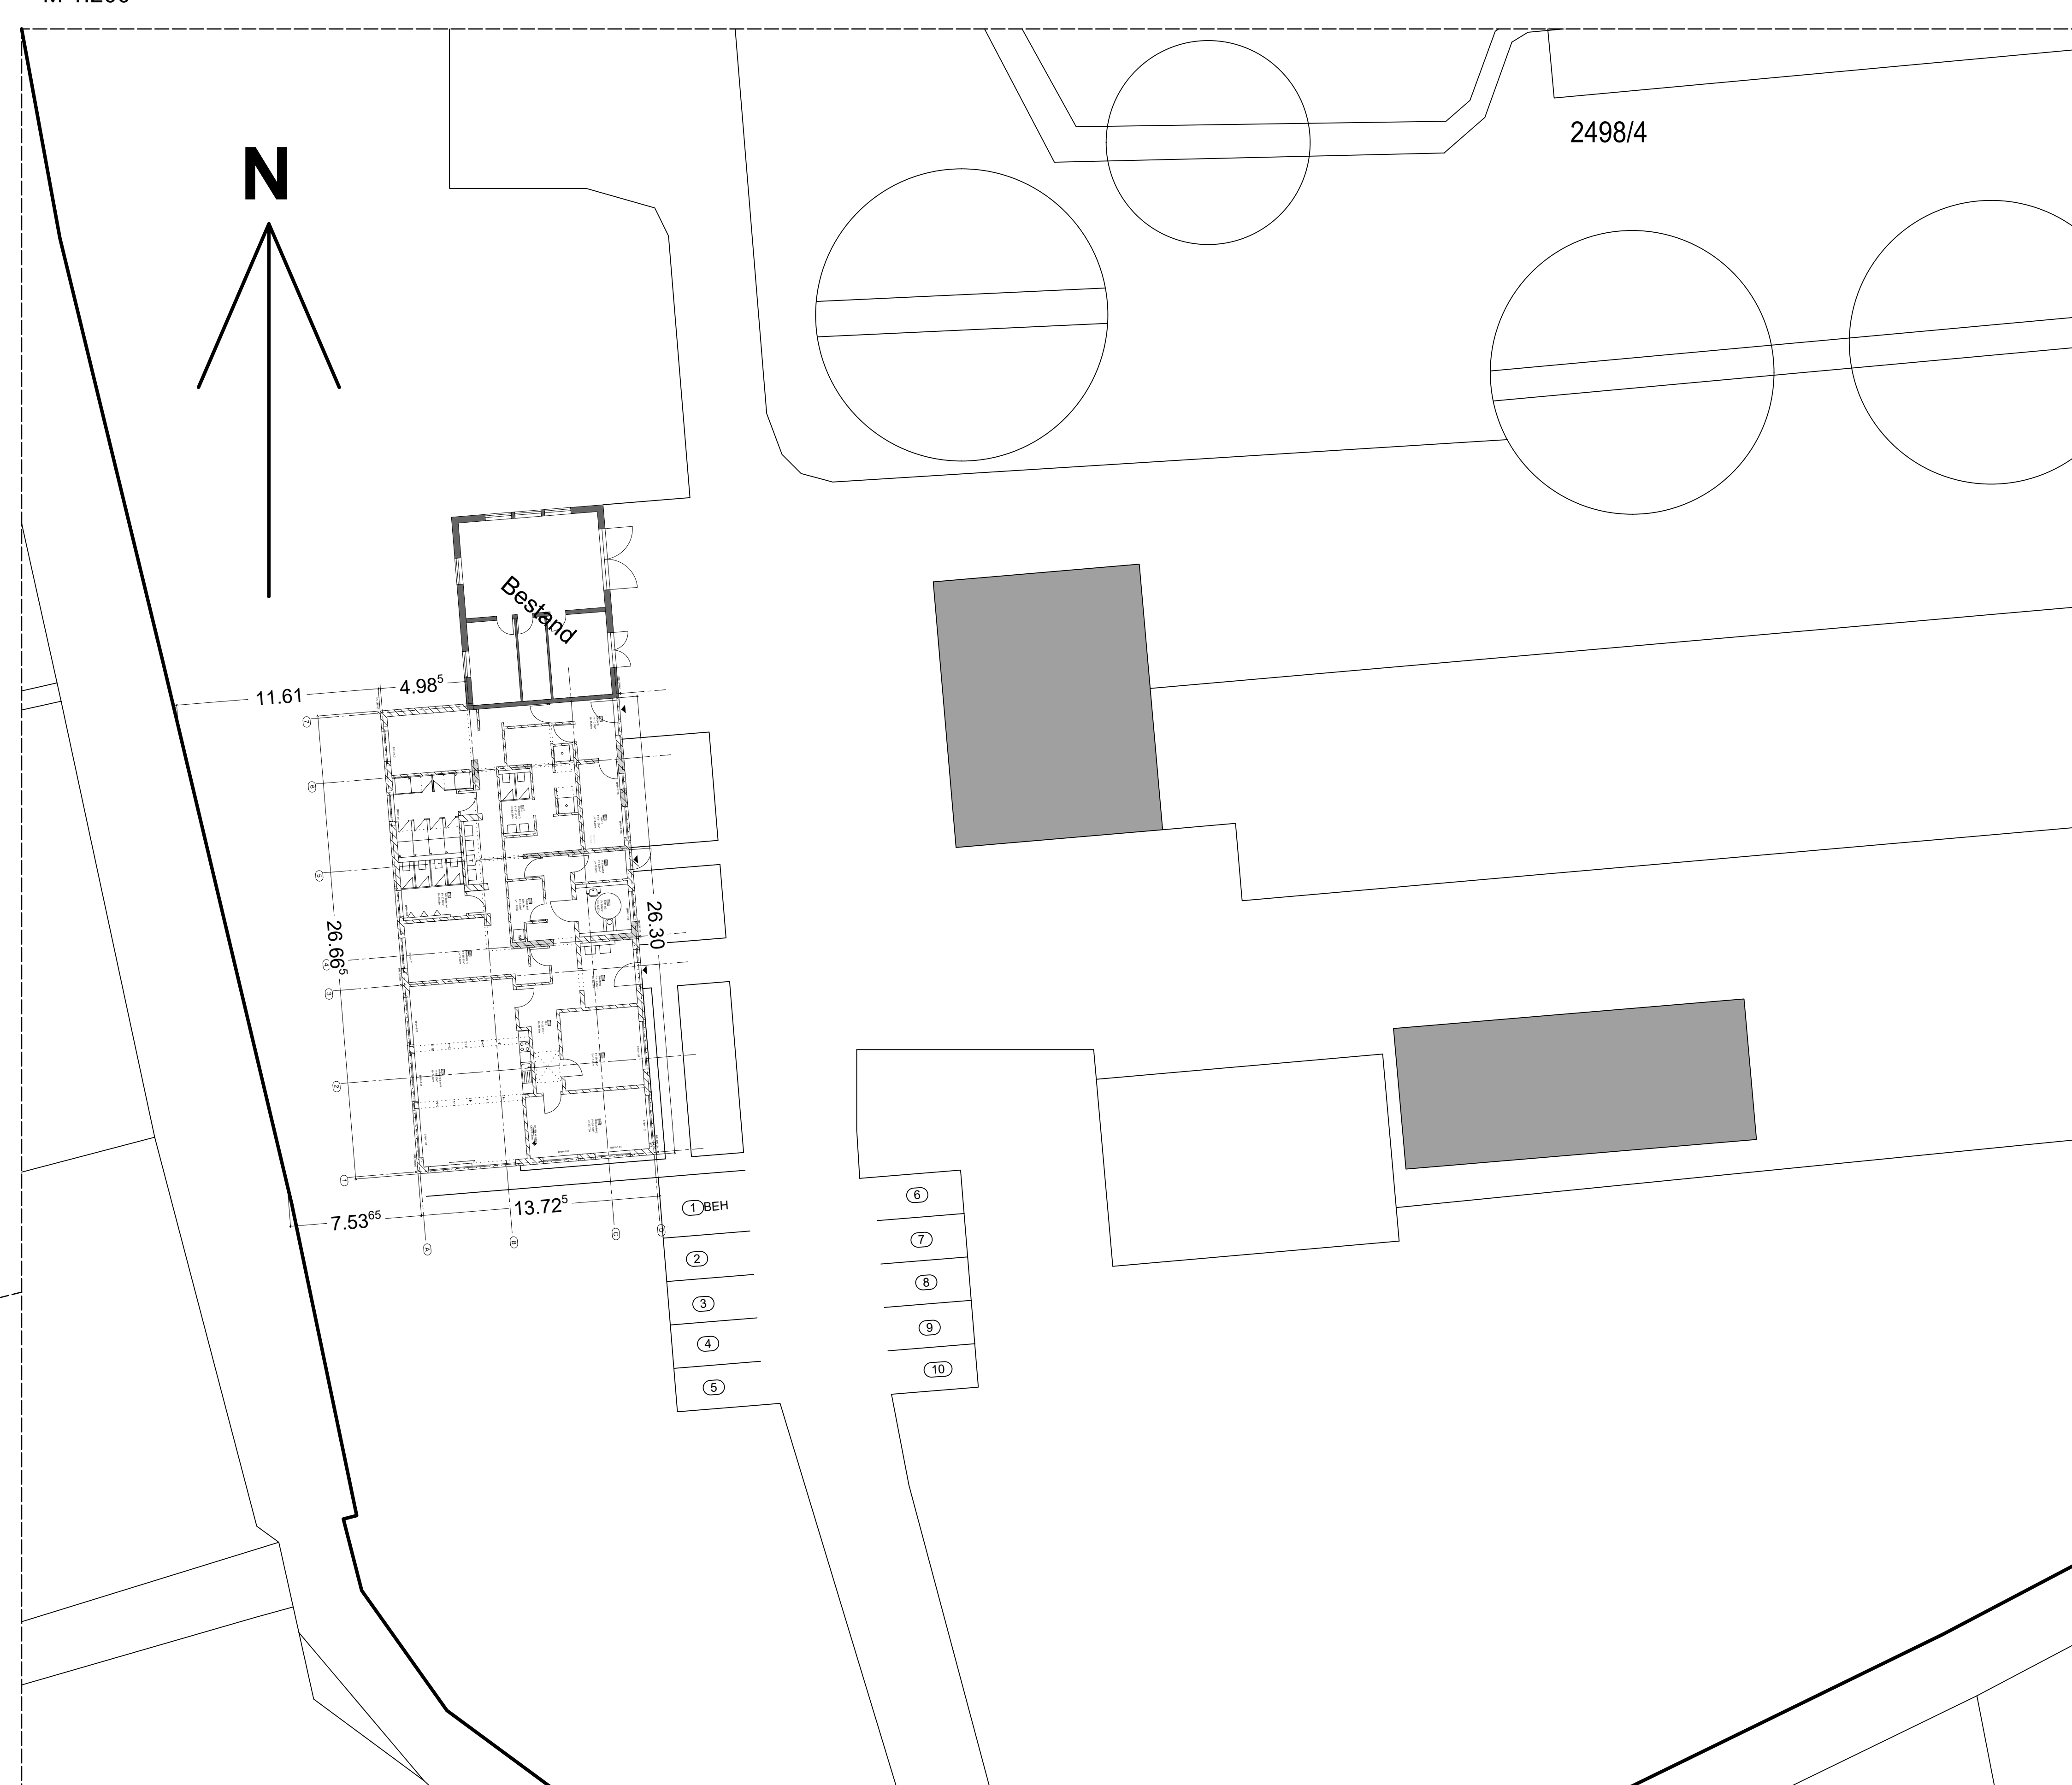

M 1:200

[illegible]