


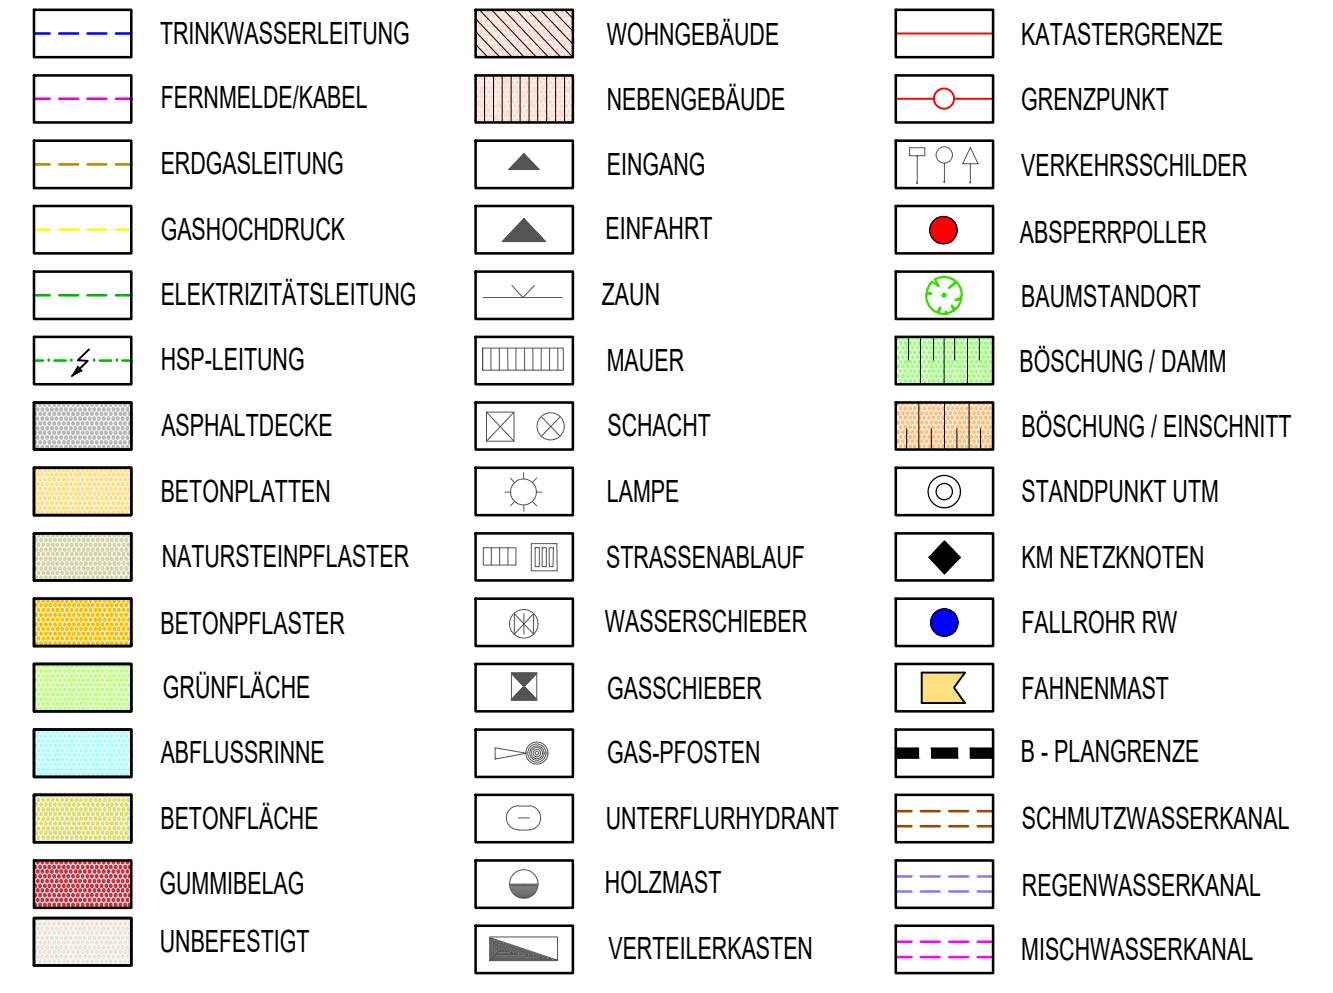

	WW-WEG ASPHALT
	BANKETT
	SCHÜLGLEITE MIT STORSTEINEN (LMB 40/200) LÄNGE CA. 10M SIEHE DETAIL
	GRABENSCHULE UND BÜSCHUNG ANGLEICHEN
	LENKUNGSSTEINE (KLEINE BÜHNEN)
	BAUM RODEN
	LAUBBAUM ERHALTEN
	LAUBBAUMHOCHSTÄMME (1. ORDNUNG) PFLANZEN, STU 12-14 CM AM FUSS DER BÜSCHUNG

Artenliste:

Bäume 1. Ordnung


<i>Fraxinus excelsior</i>	Esche
<i>Quercus robur</i>	Stieleiche
<i>Salix alba</i>	Silberweide
<i>Salix caprea</i>	Schwede
<i>Salix laevis</i>	Flutweide

DAS AMTLICHE KATASTER DIENT LEDIGLICH ALS ORIENTIERUNGSHILFE. FÜR DIE LAGEGENAUIGKEIT KANN KEINE GEWÄHRLEISTUNG ÜBERNOMMEN WERDEN.

Die Höhenangaben dieser Massnahme sind auf das GPS Netz bezogen.

GEANDERT	ZEICHEN	DATUM

	SEILER - Ingenieure & Architekten GmbH GARTENSTRASSE 8, 90224 ALEX TELEFON 0915997007 - E-MAIL KONTAKT@SEILER-DE
SEILER	ORTSGEMEINDE REIFFELBACH ÜBER VON NAHE-LAN MARKTPLATZ 11 55566 BAD SOBERHEIM
ING	ERNEUERUNG VON ZWEI WIRTSCHAFTSWEGE- BRÜCKEN IN EINEM TEILABSCHNITT DES VERBANDSGEMEINSCHAFT NAHE-LAN
SEIL	LAGEPLAN
SEIL	25 RX 1
SEIL	1:500
SEIL	1

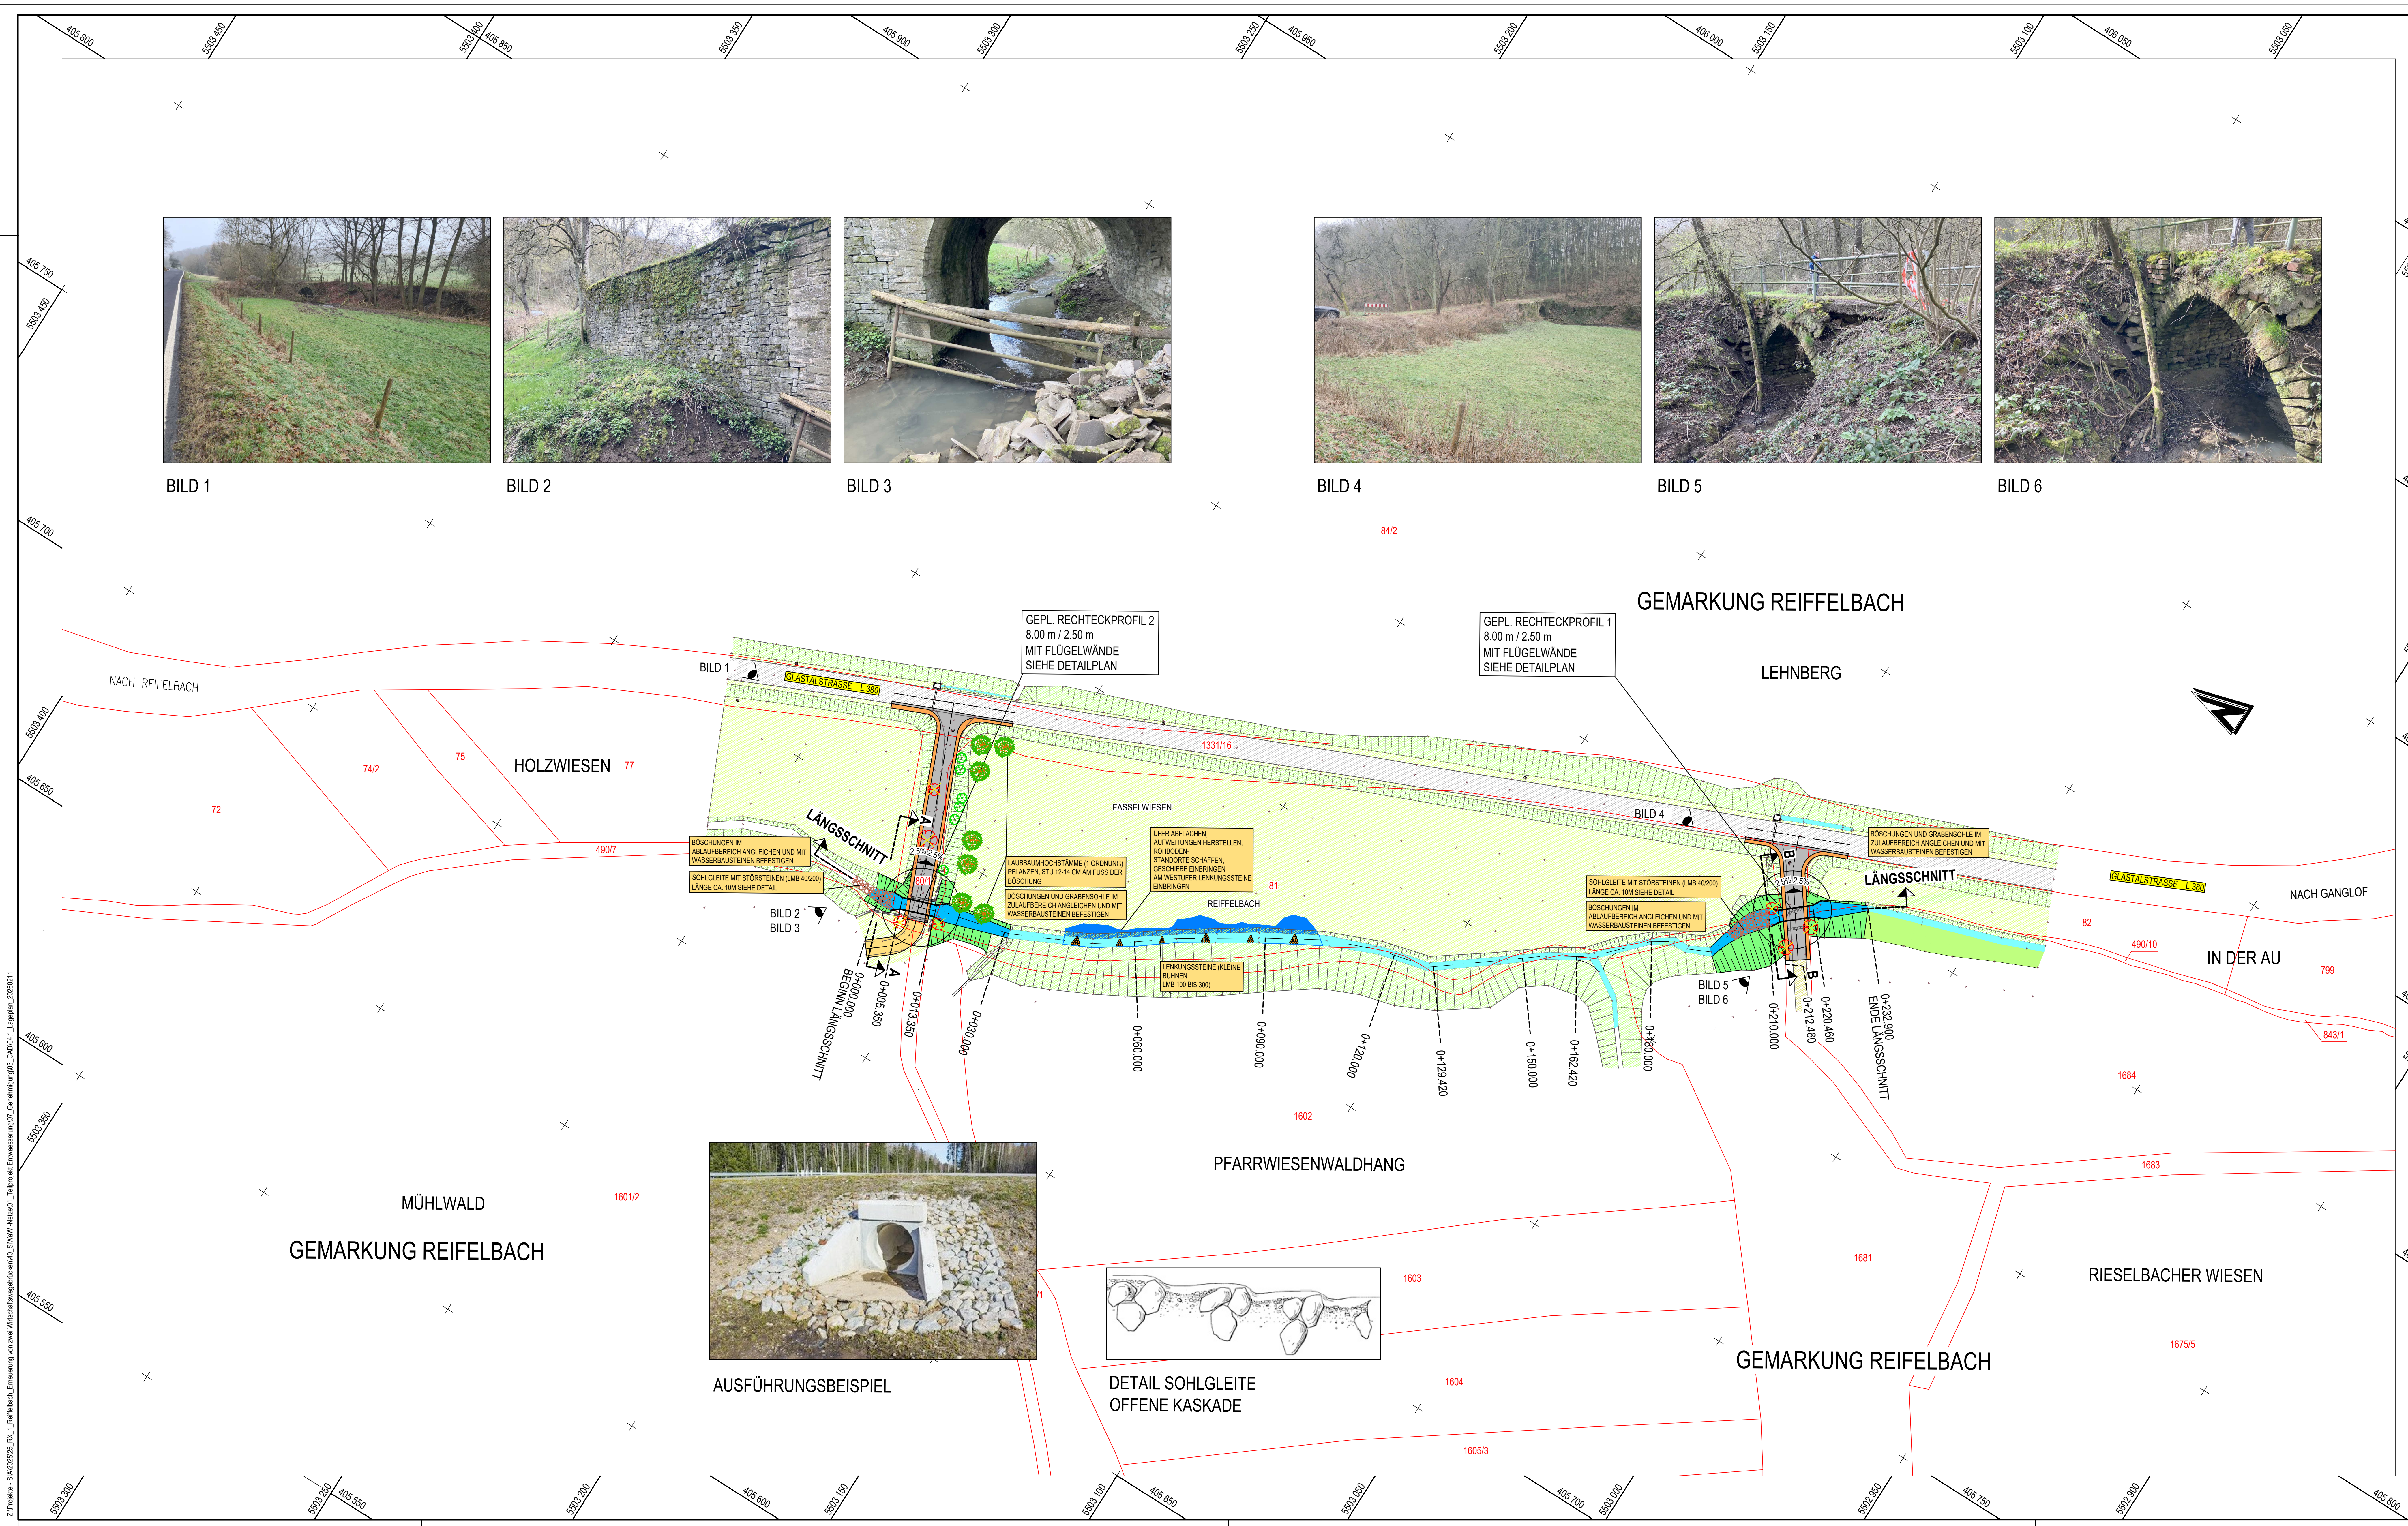

A photograph showing a stone bridge with a large archway over a river. In the foreground, there is a wooden railing made of logs. To the right of the railing, there is a large pile of rubble, including broken stones and bricks. The river flows under the bridge, and the surrounding area appears to be a rural landscape with some vegetation.

BILD 3



BILD 6

DETAIL SOHLGLEIT
OFFENE KASKADE