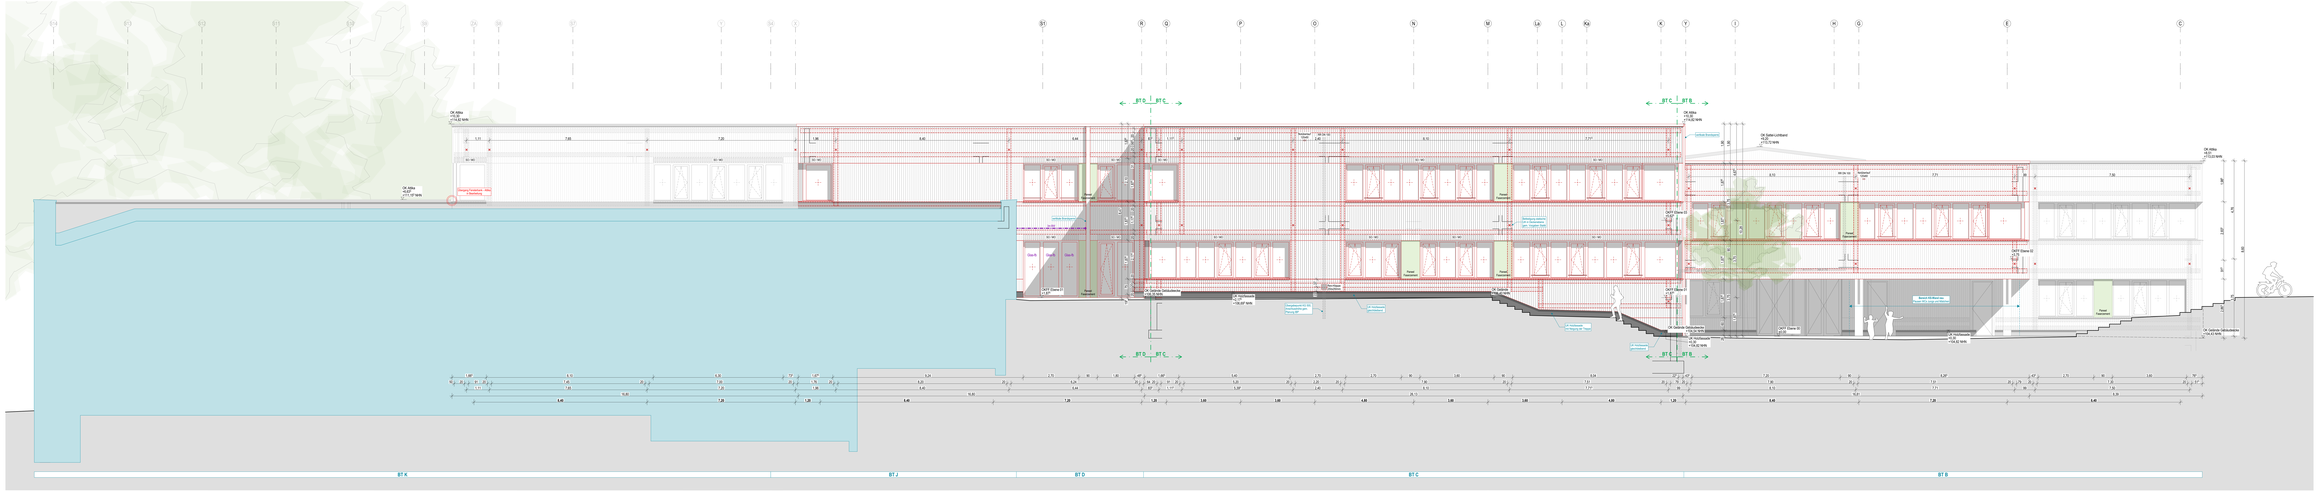
BT K
BT J
BT D
BT C
BT B
OK Attika
+11,0 m
+11,12 m NHN
OK Attika
+11,0 m
+11,12 m NHN
OK Attika
+11,0 m
+11,12 m NHN
OK Attika
+11,0 m
+11,12 m NHN
OK Sales-Lombard
+7,0 m NHN
OK Gelände Sportplatz
+1,0 m NHN
OK Gelände Sportplatz
+1,0 m NHN
OK Gelände Sportplatz
+1