
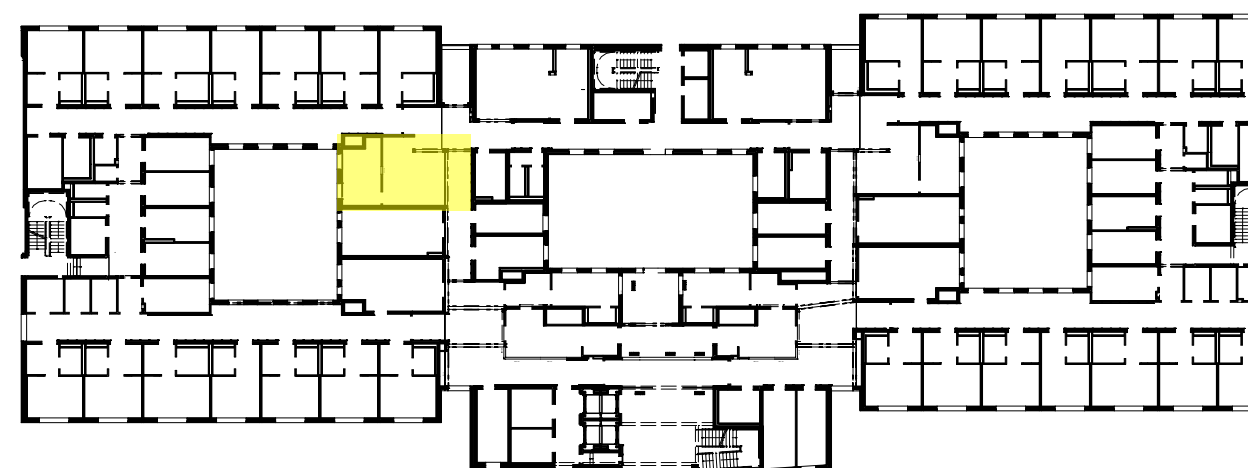
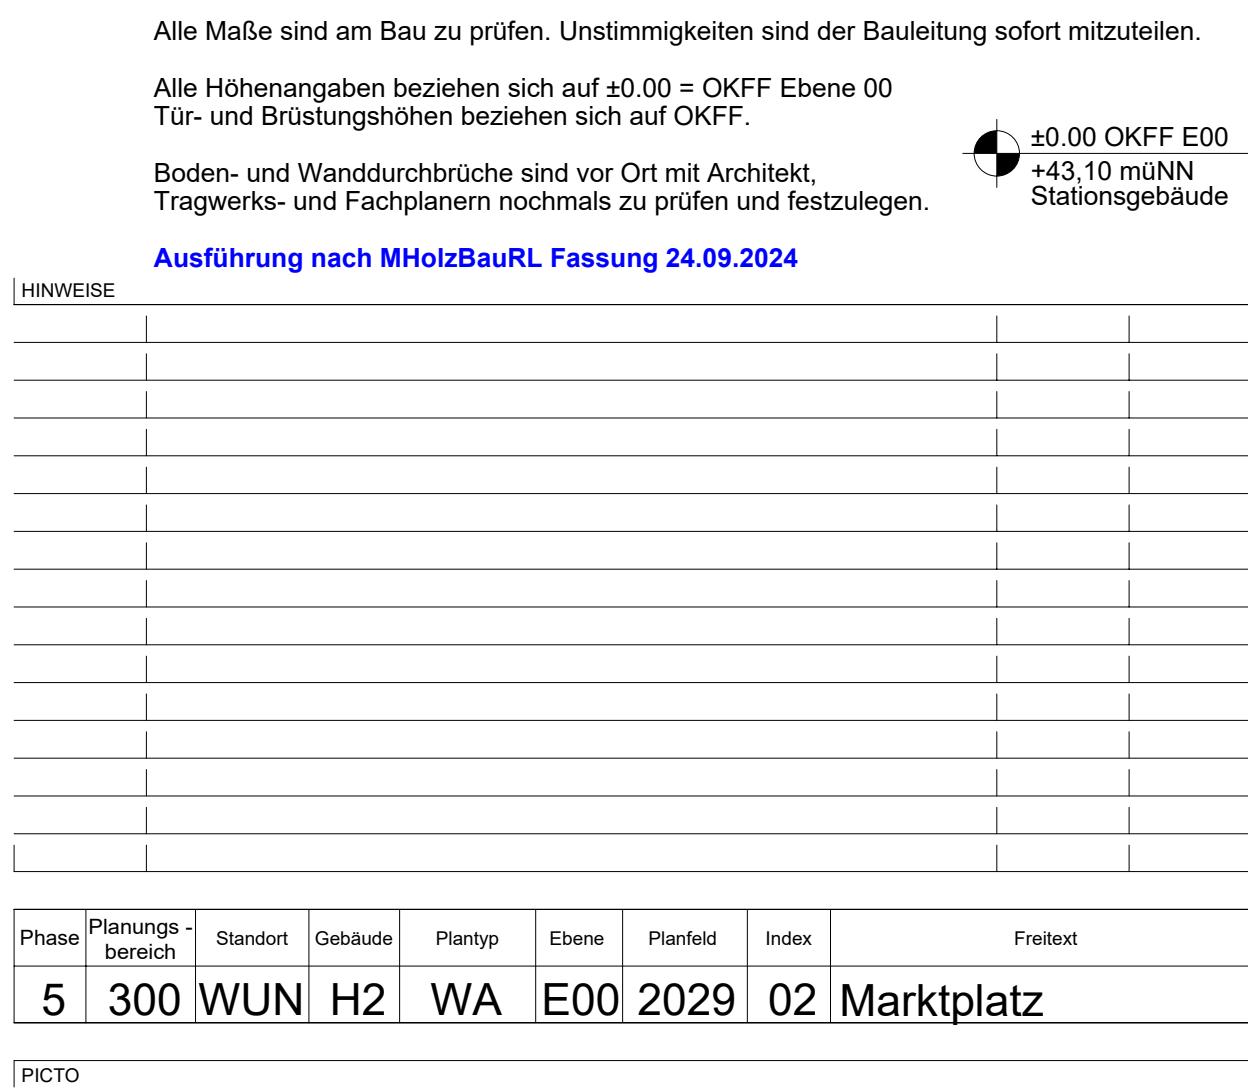


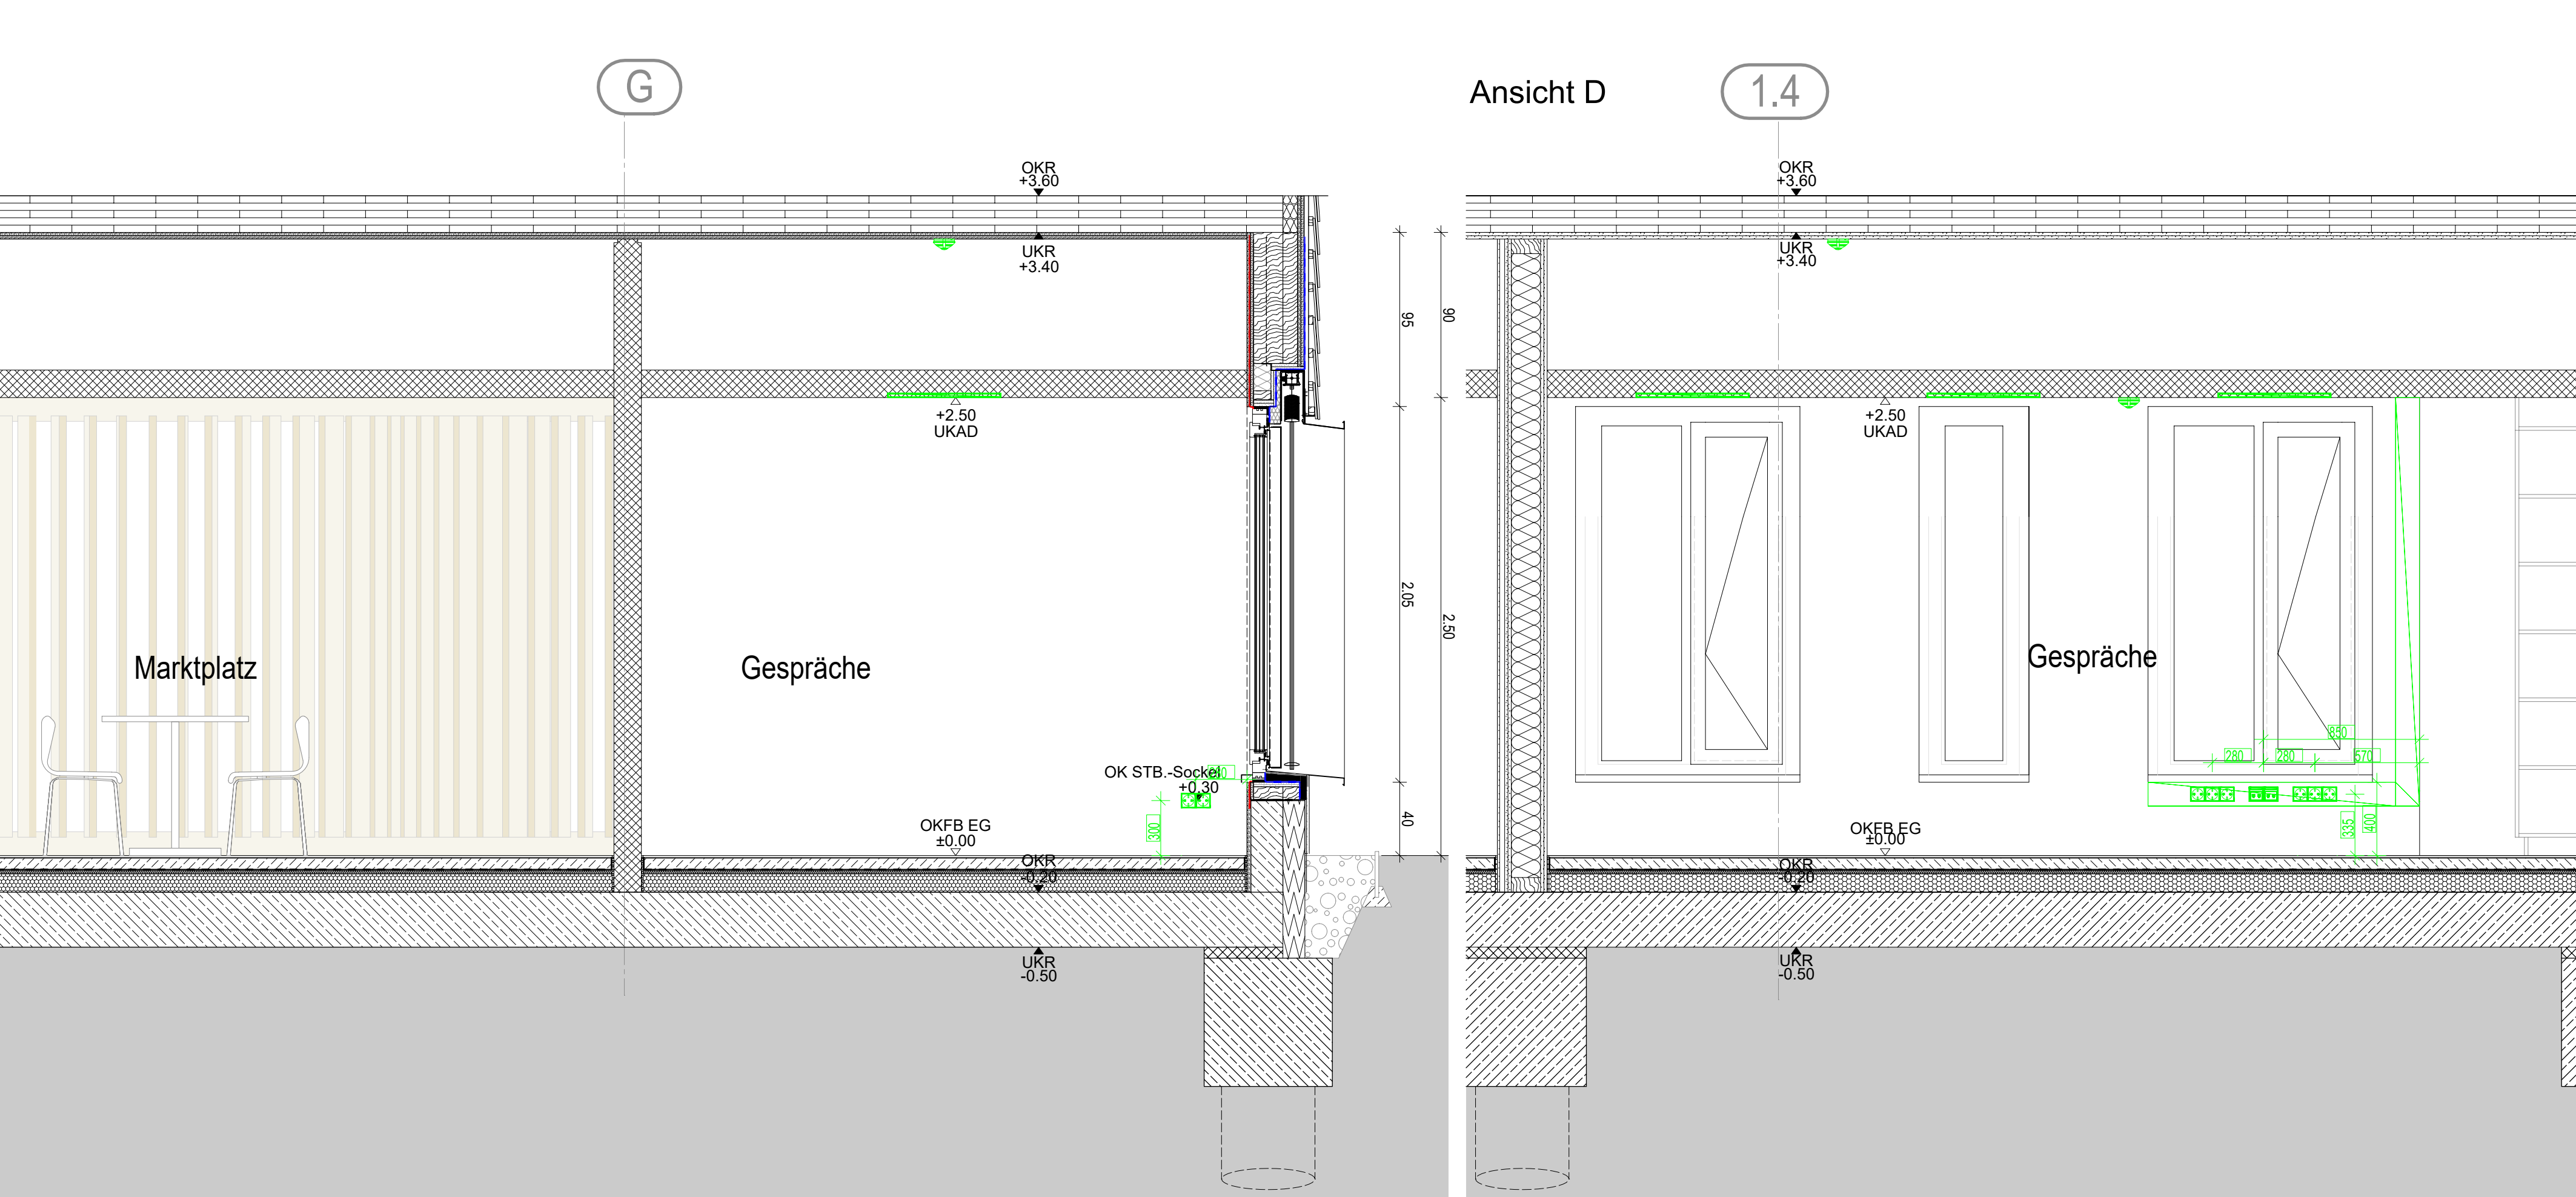

PHASE AUSSCHREIBUNGSPLANUNG

Neubau der Erwachsenenpsychiatrie



KRH Psychiatrie Wunstorf
Südstraße 25

BALHERR	31515 Wunstorf	FREIGABE
---------	----------------	----------



Gebäude	
1	
2	
Gebäude	
U2	

BAUTEIL	H2	ERSTELLT	19.12.2025	PLOT-DATUM	19.06.2026
---------	----	----------	------------	------------	------------

Wandabwicklung

------------	------	------

PLAN	MASSTAB	PLAN NR.
------	---------	----------

PLANUNG

FACHING

 $R = 670 / 1650 (1.11 \text{ m}^2)$ Allplan 2