


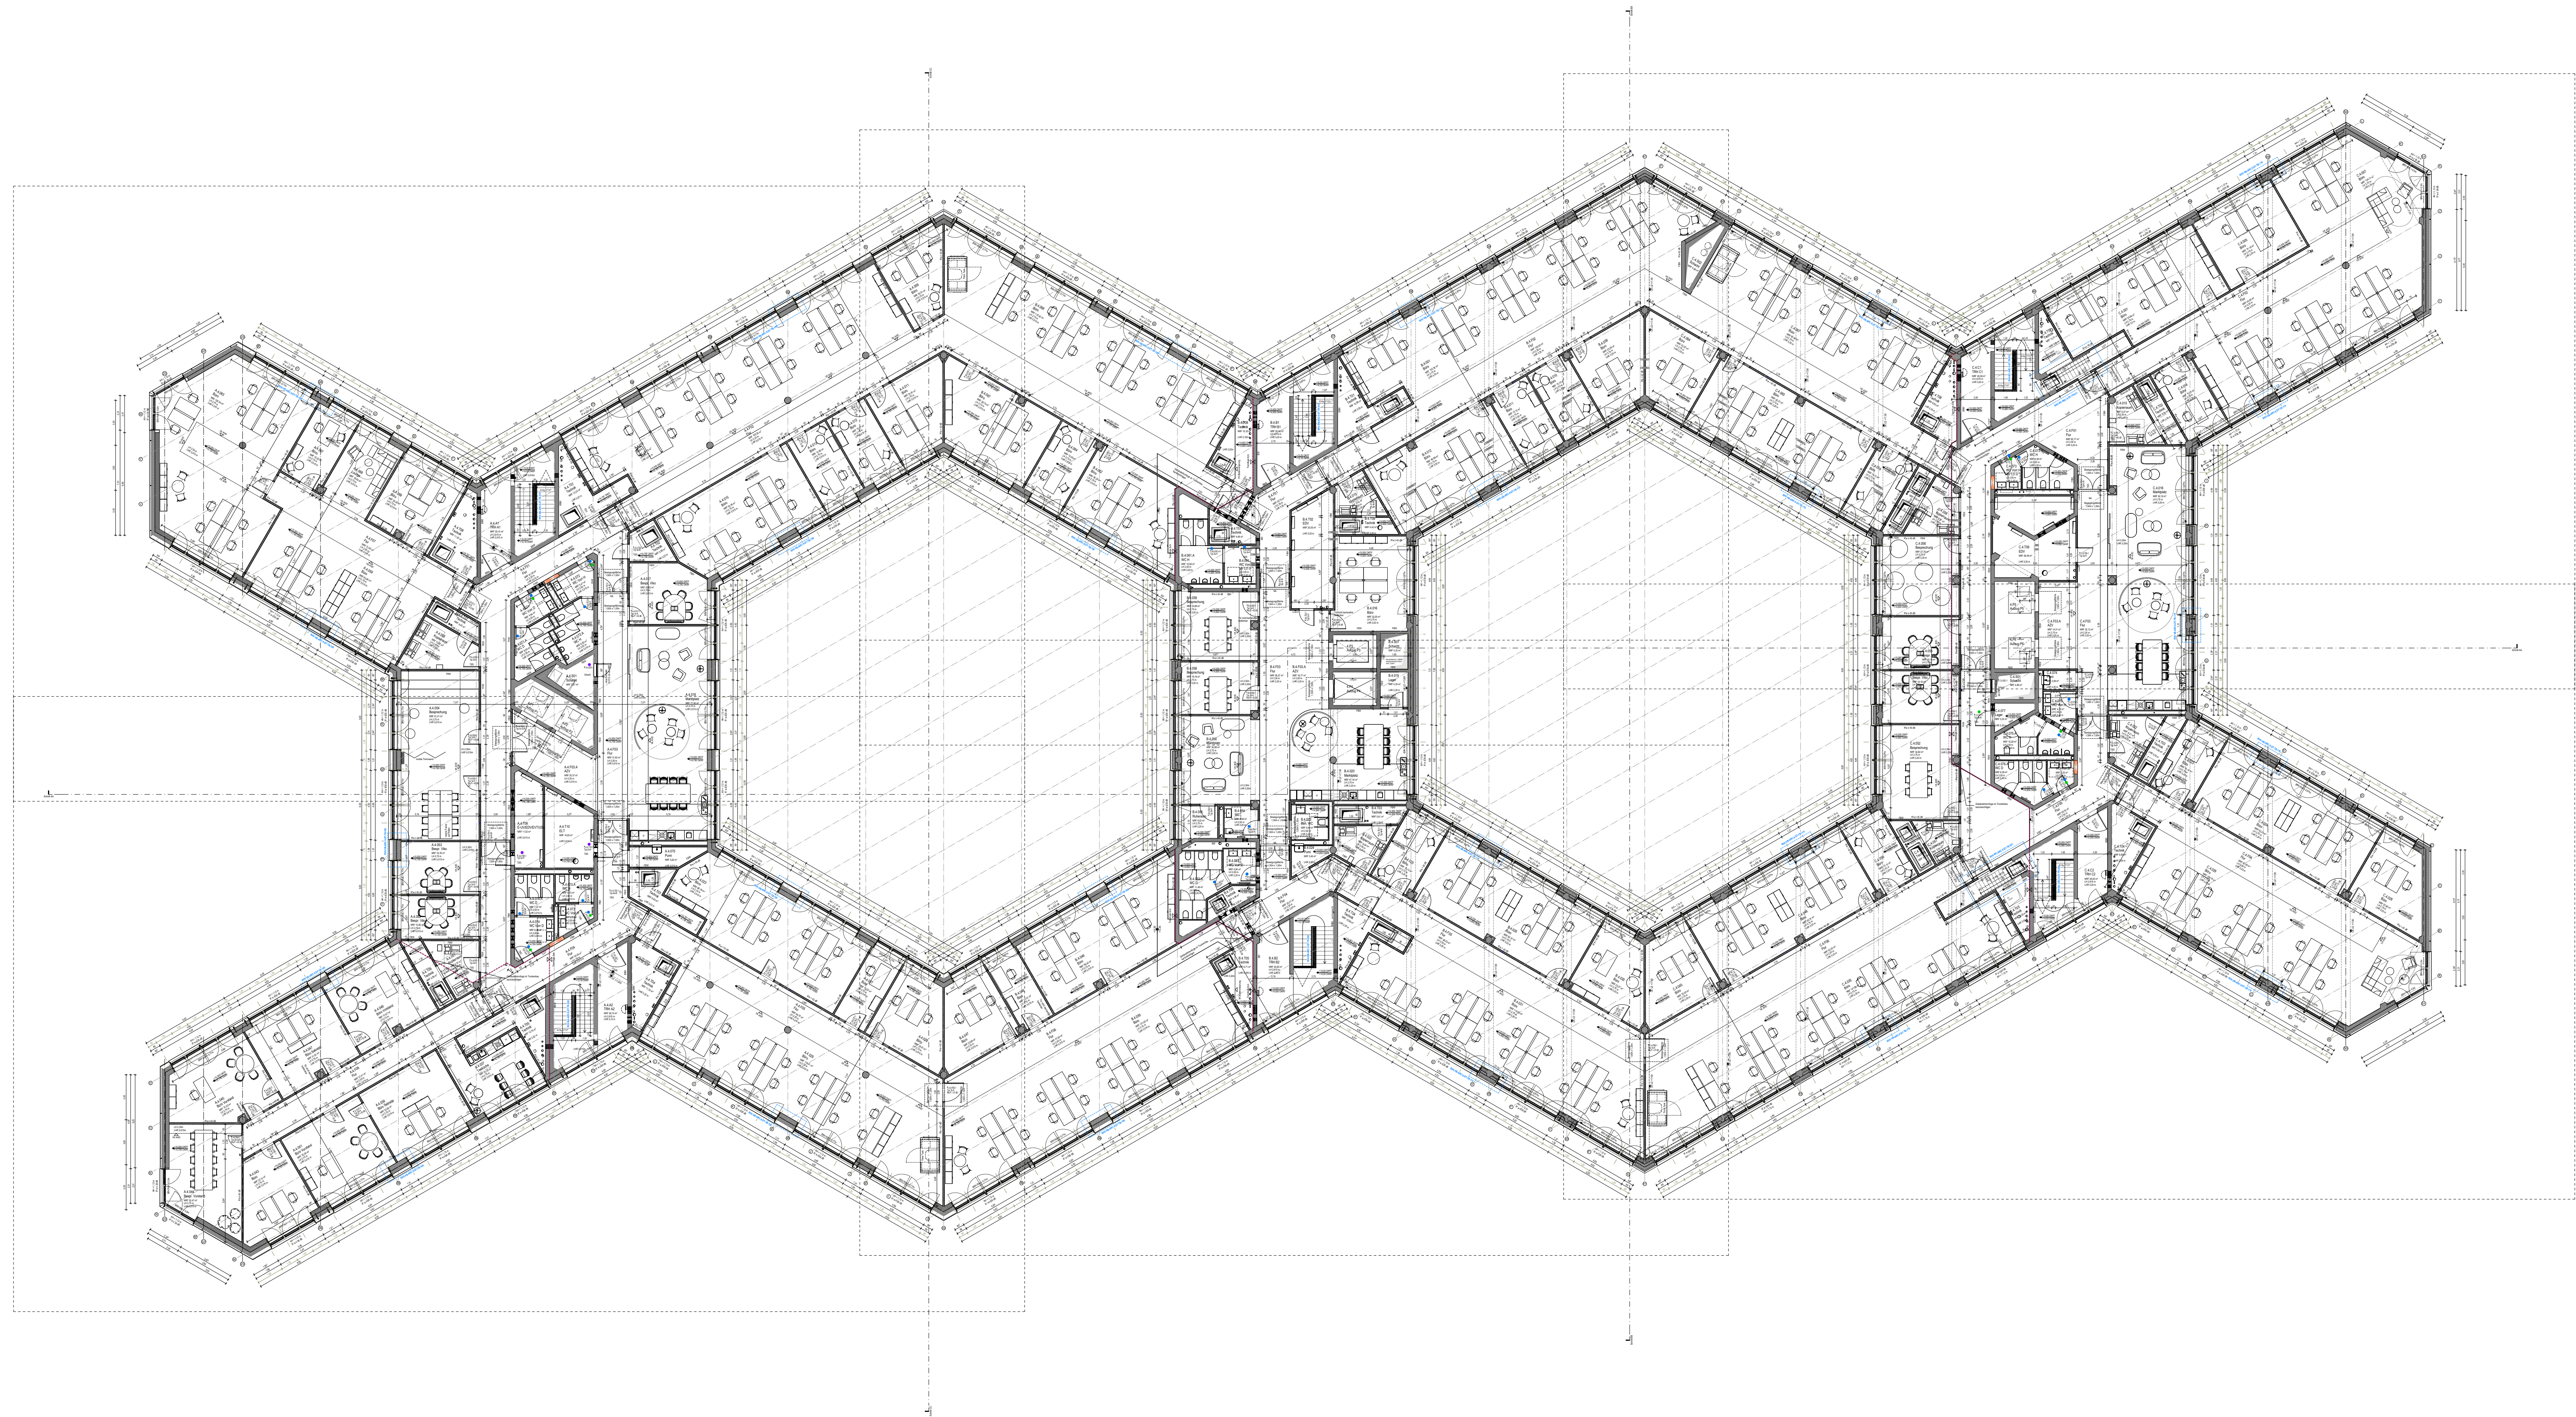



± 0.00 = 337.00m LLNN






