


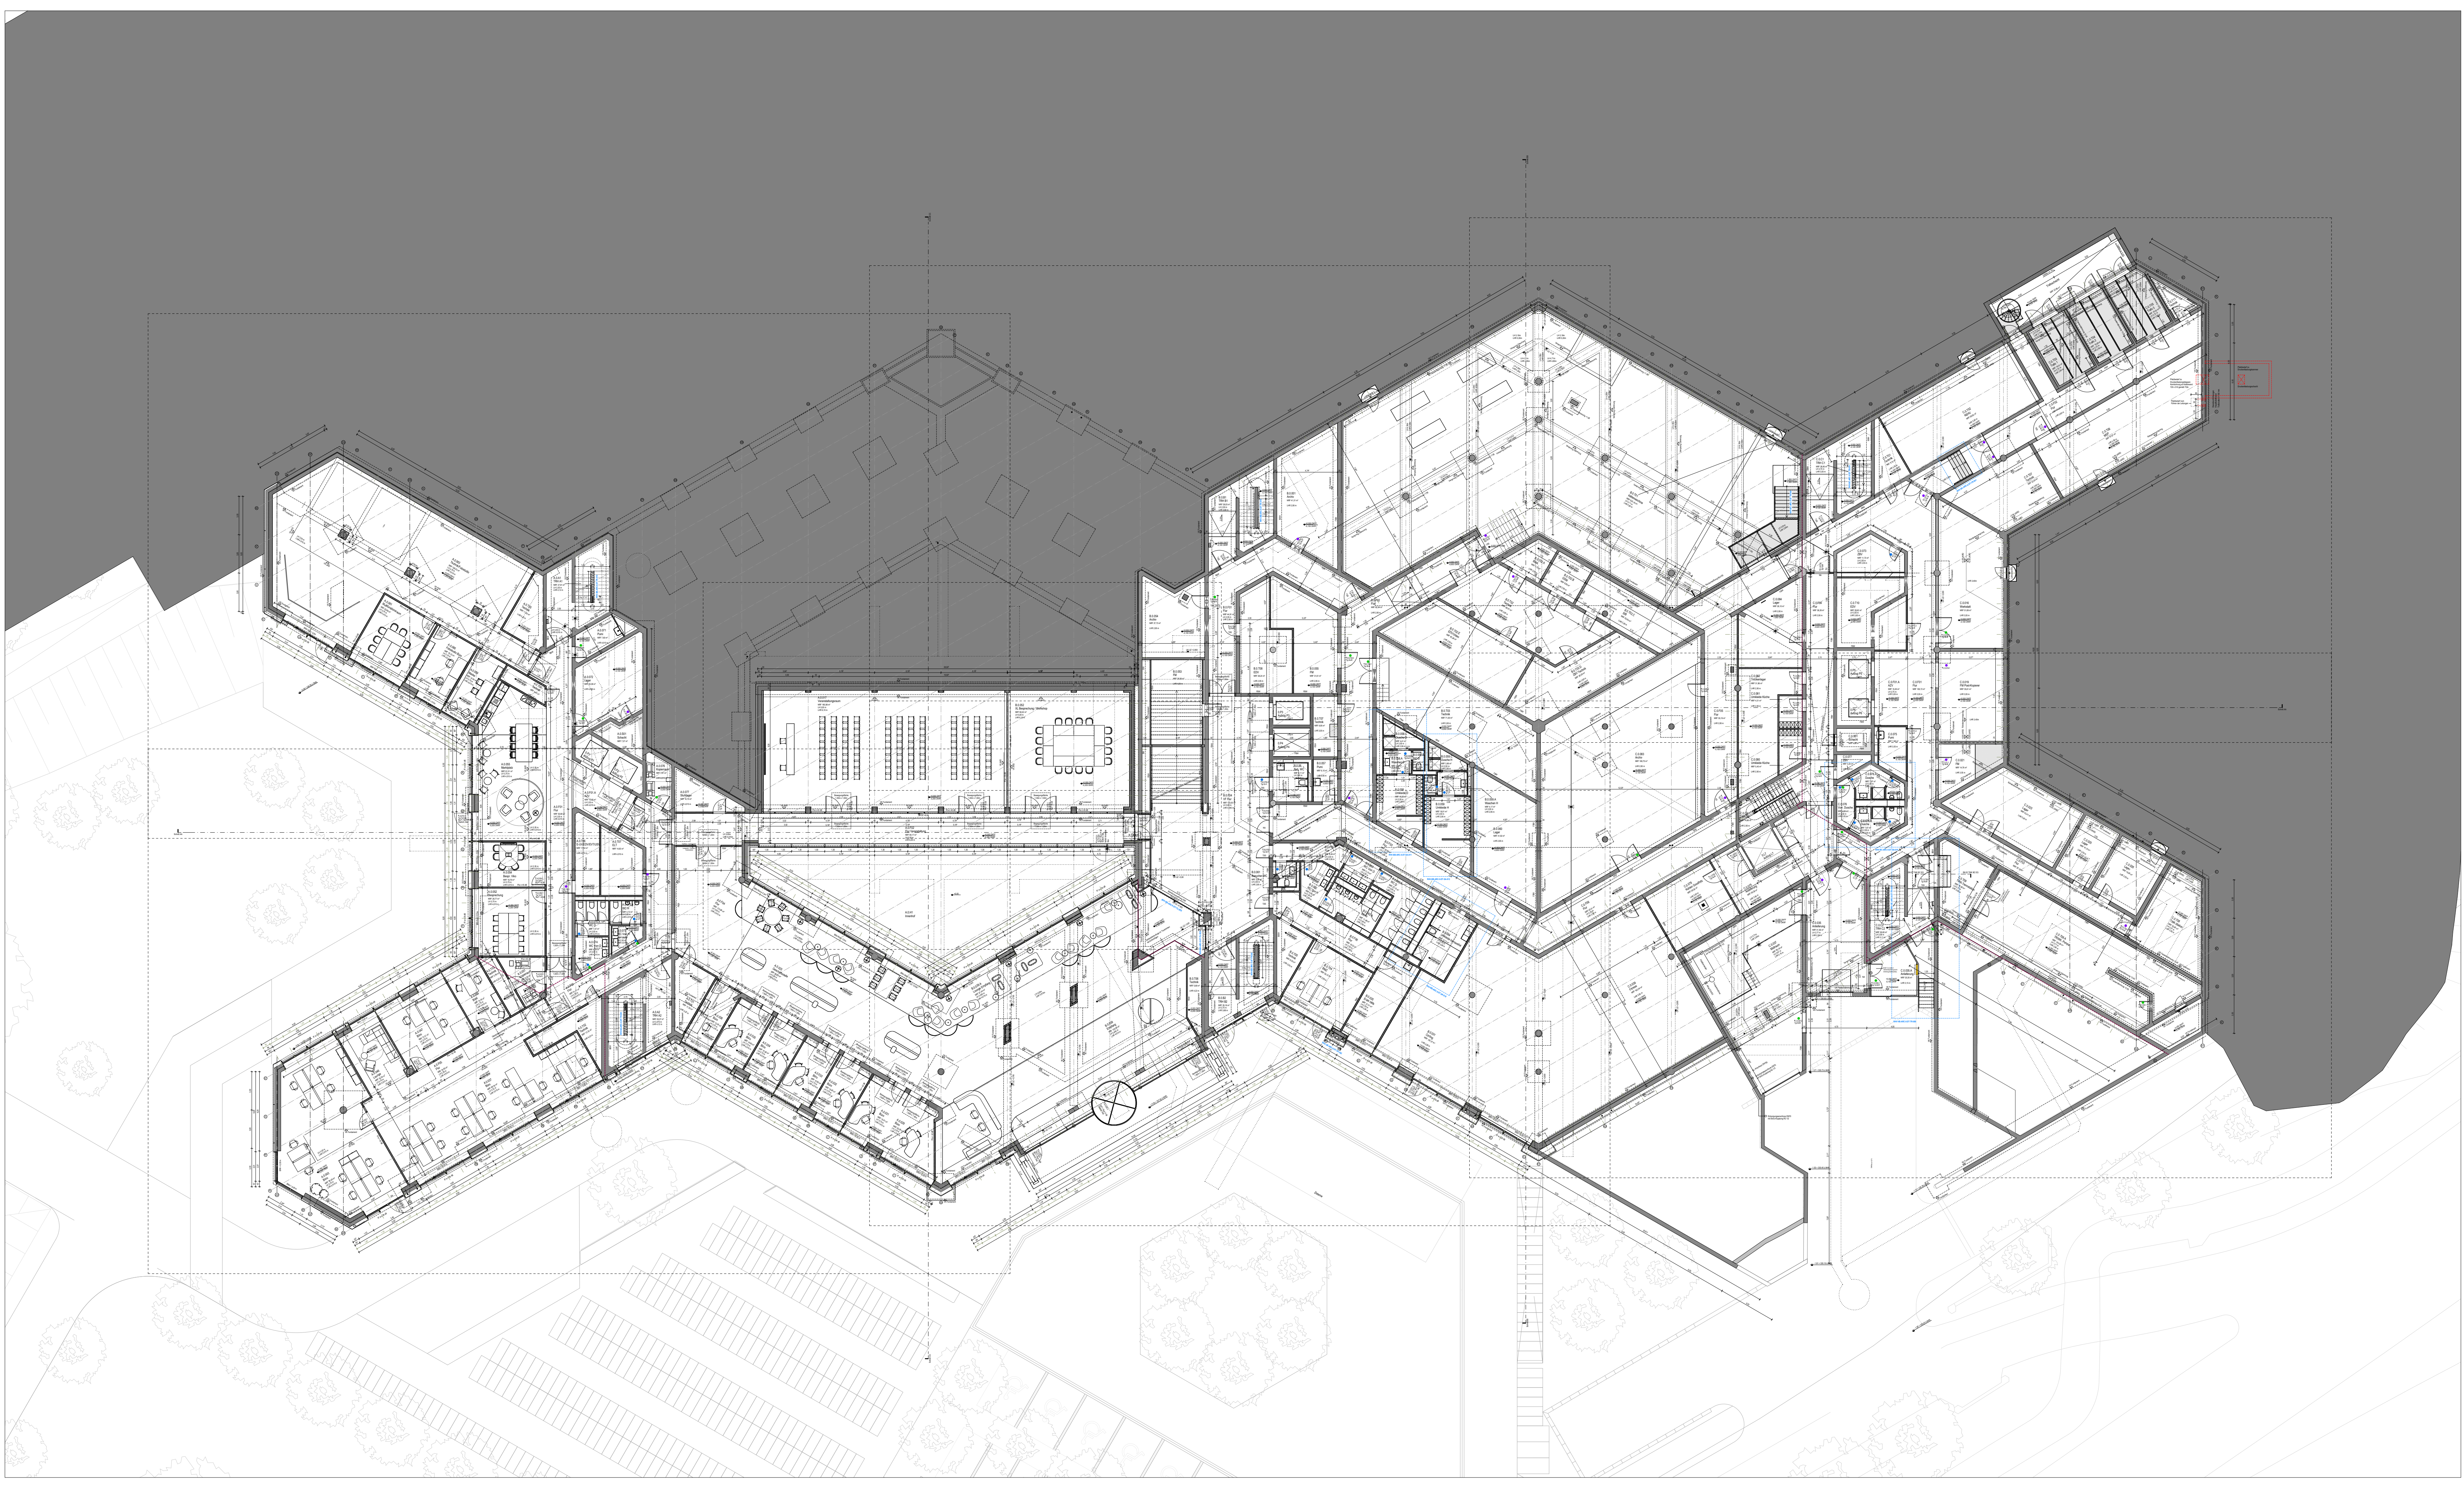



± 0.00 = 337.0m LLNN




































