



Marktplätze - Grundrisse

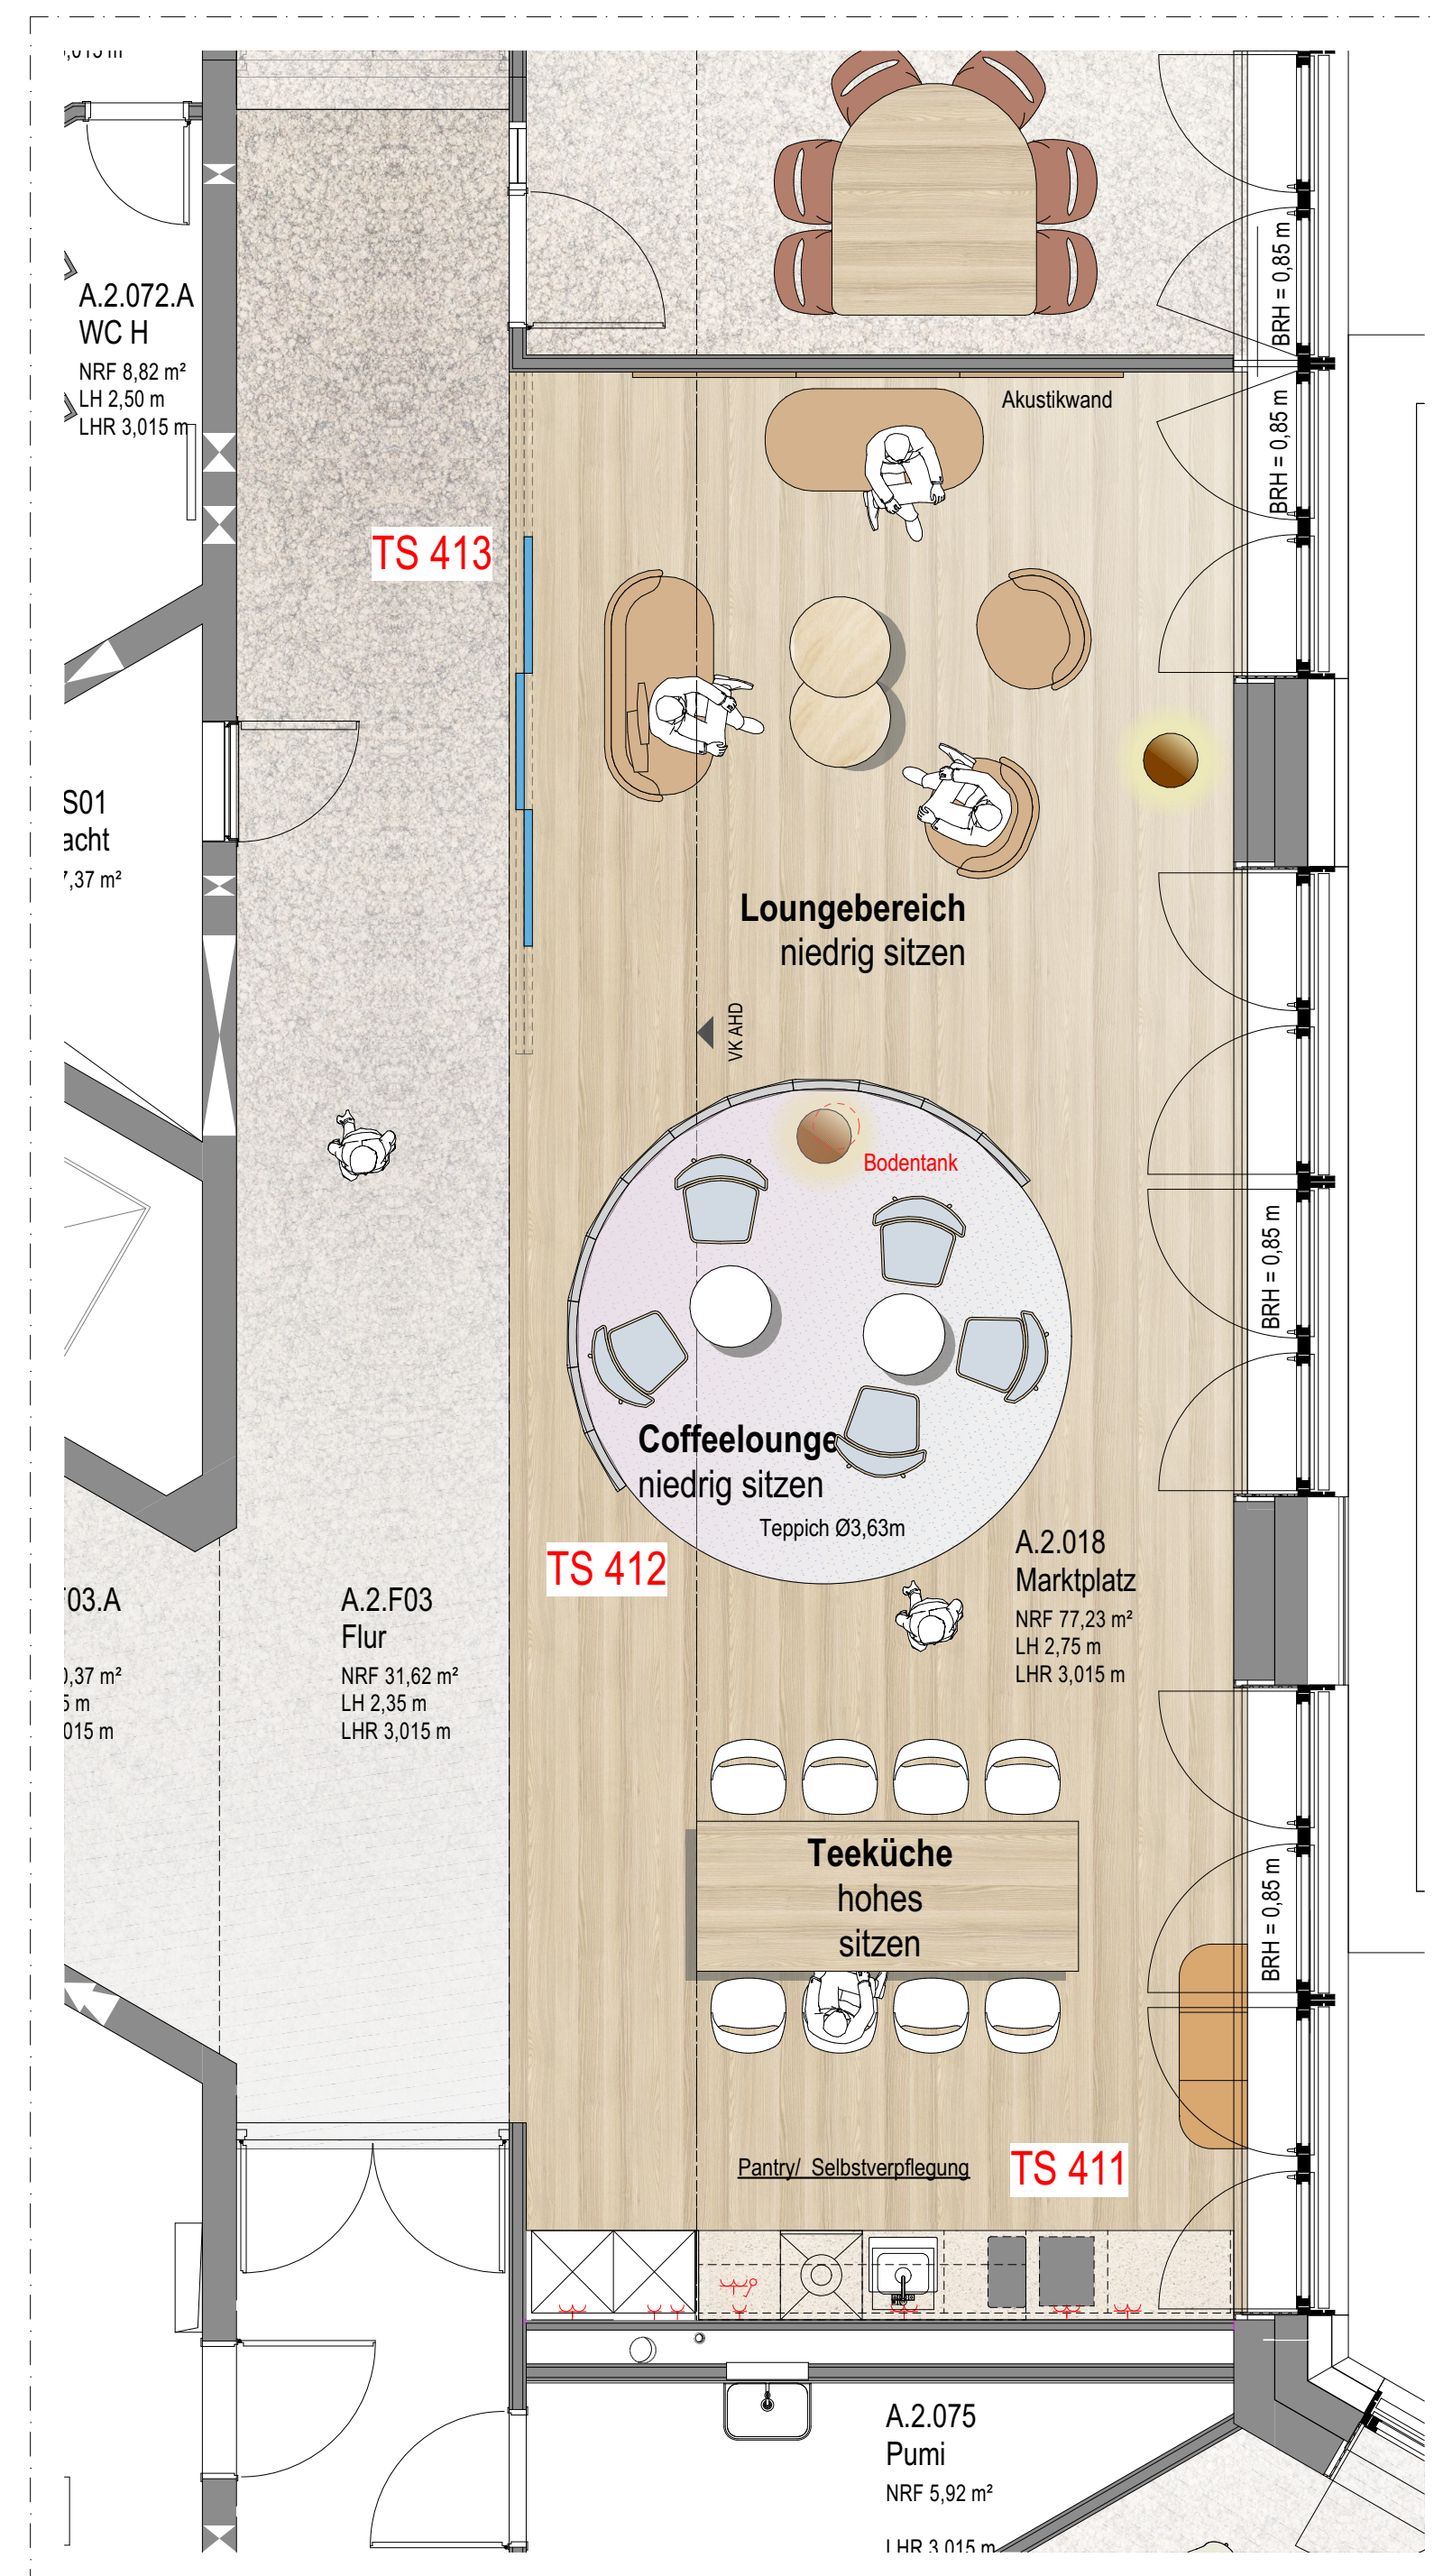


2.- 4.0G BA




2.- 4.OG BB

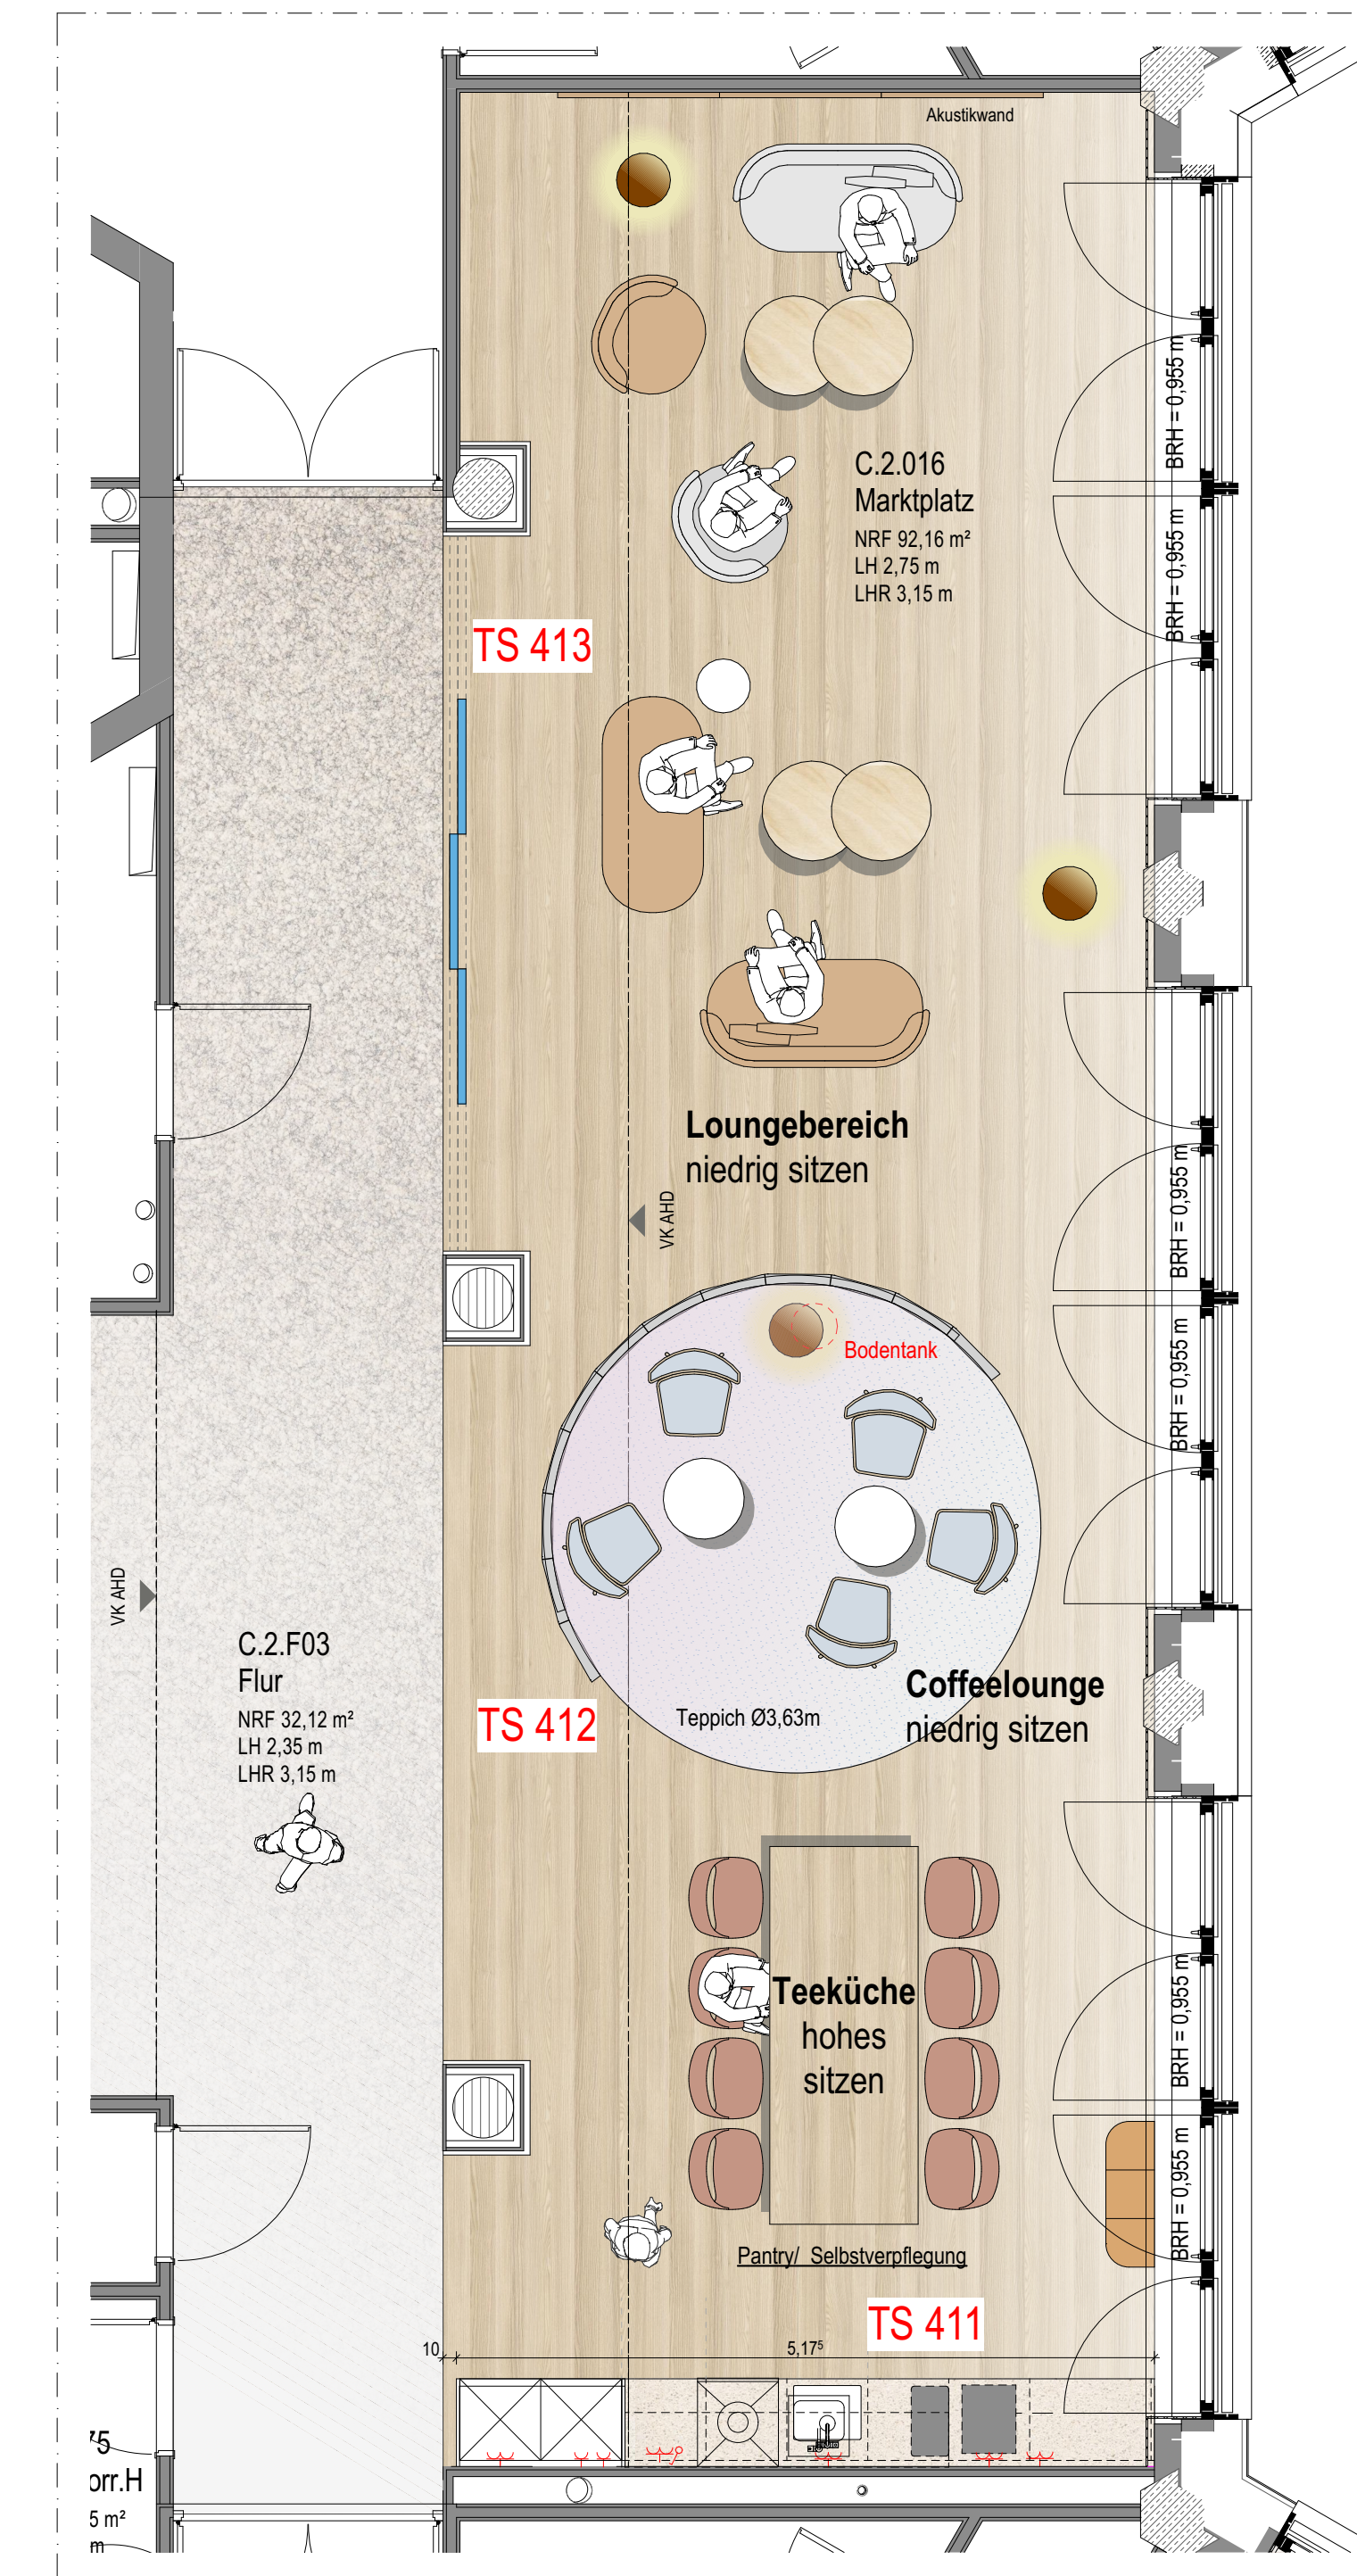


2.- 4.0G BC

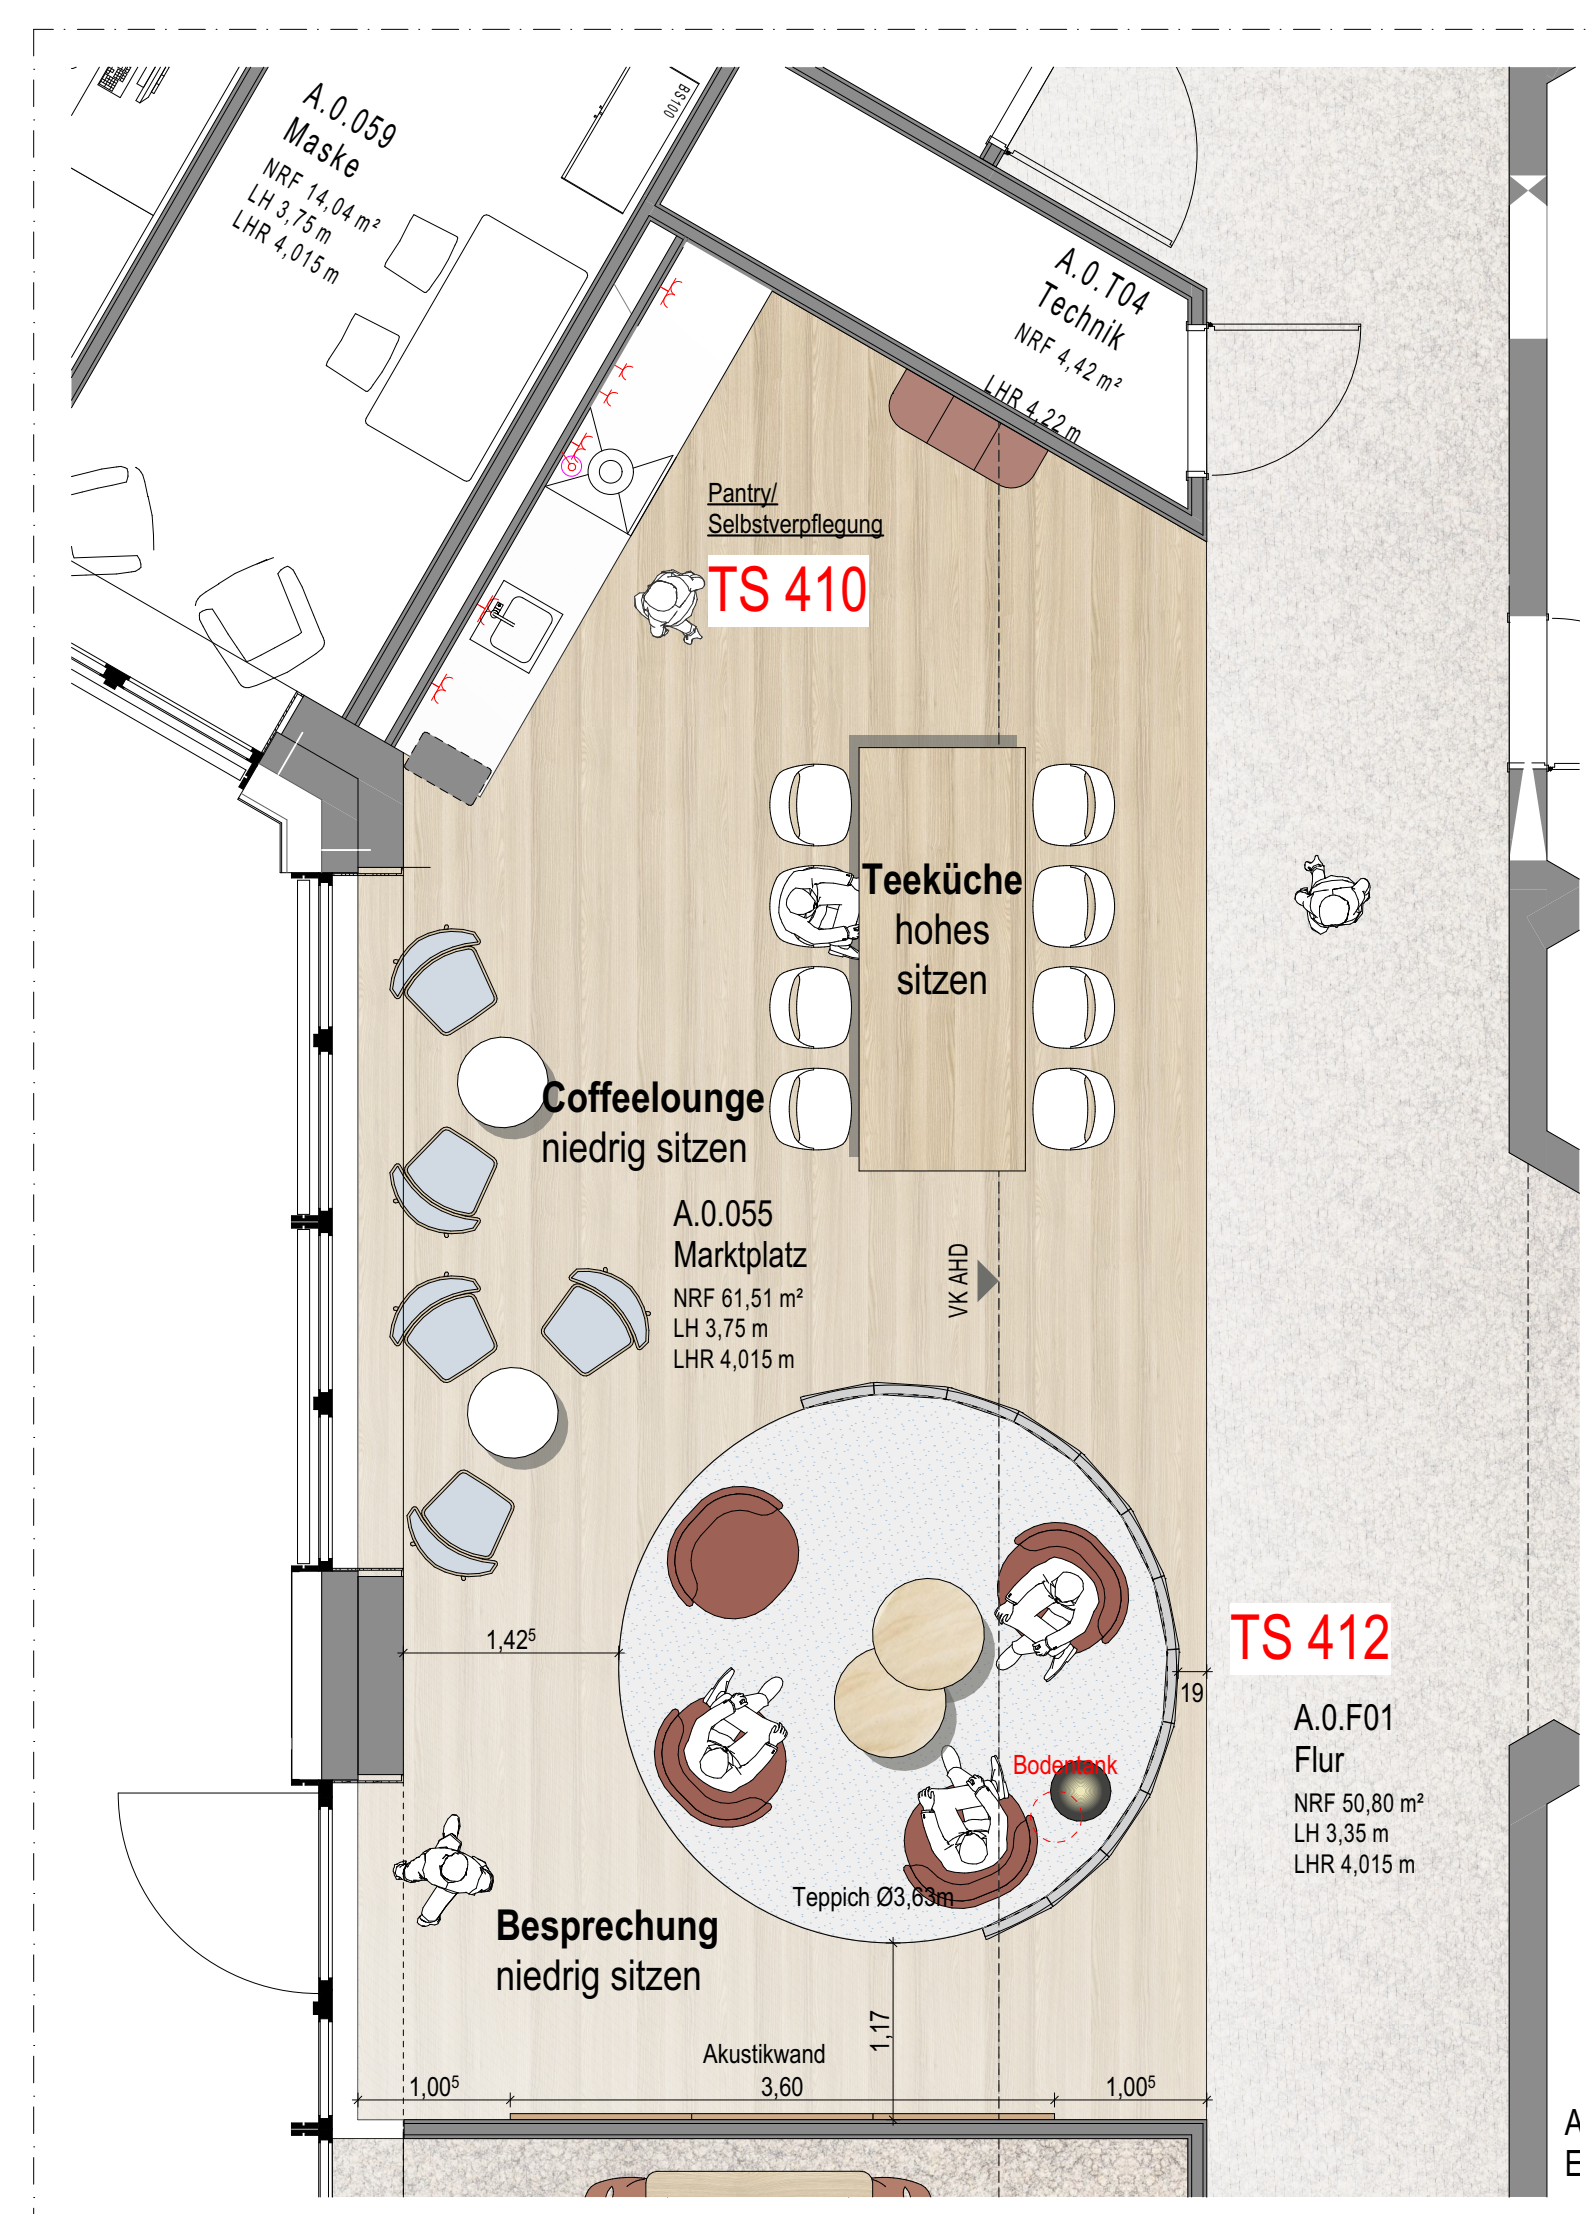


EG BA

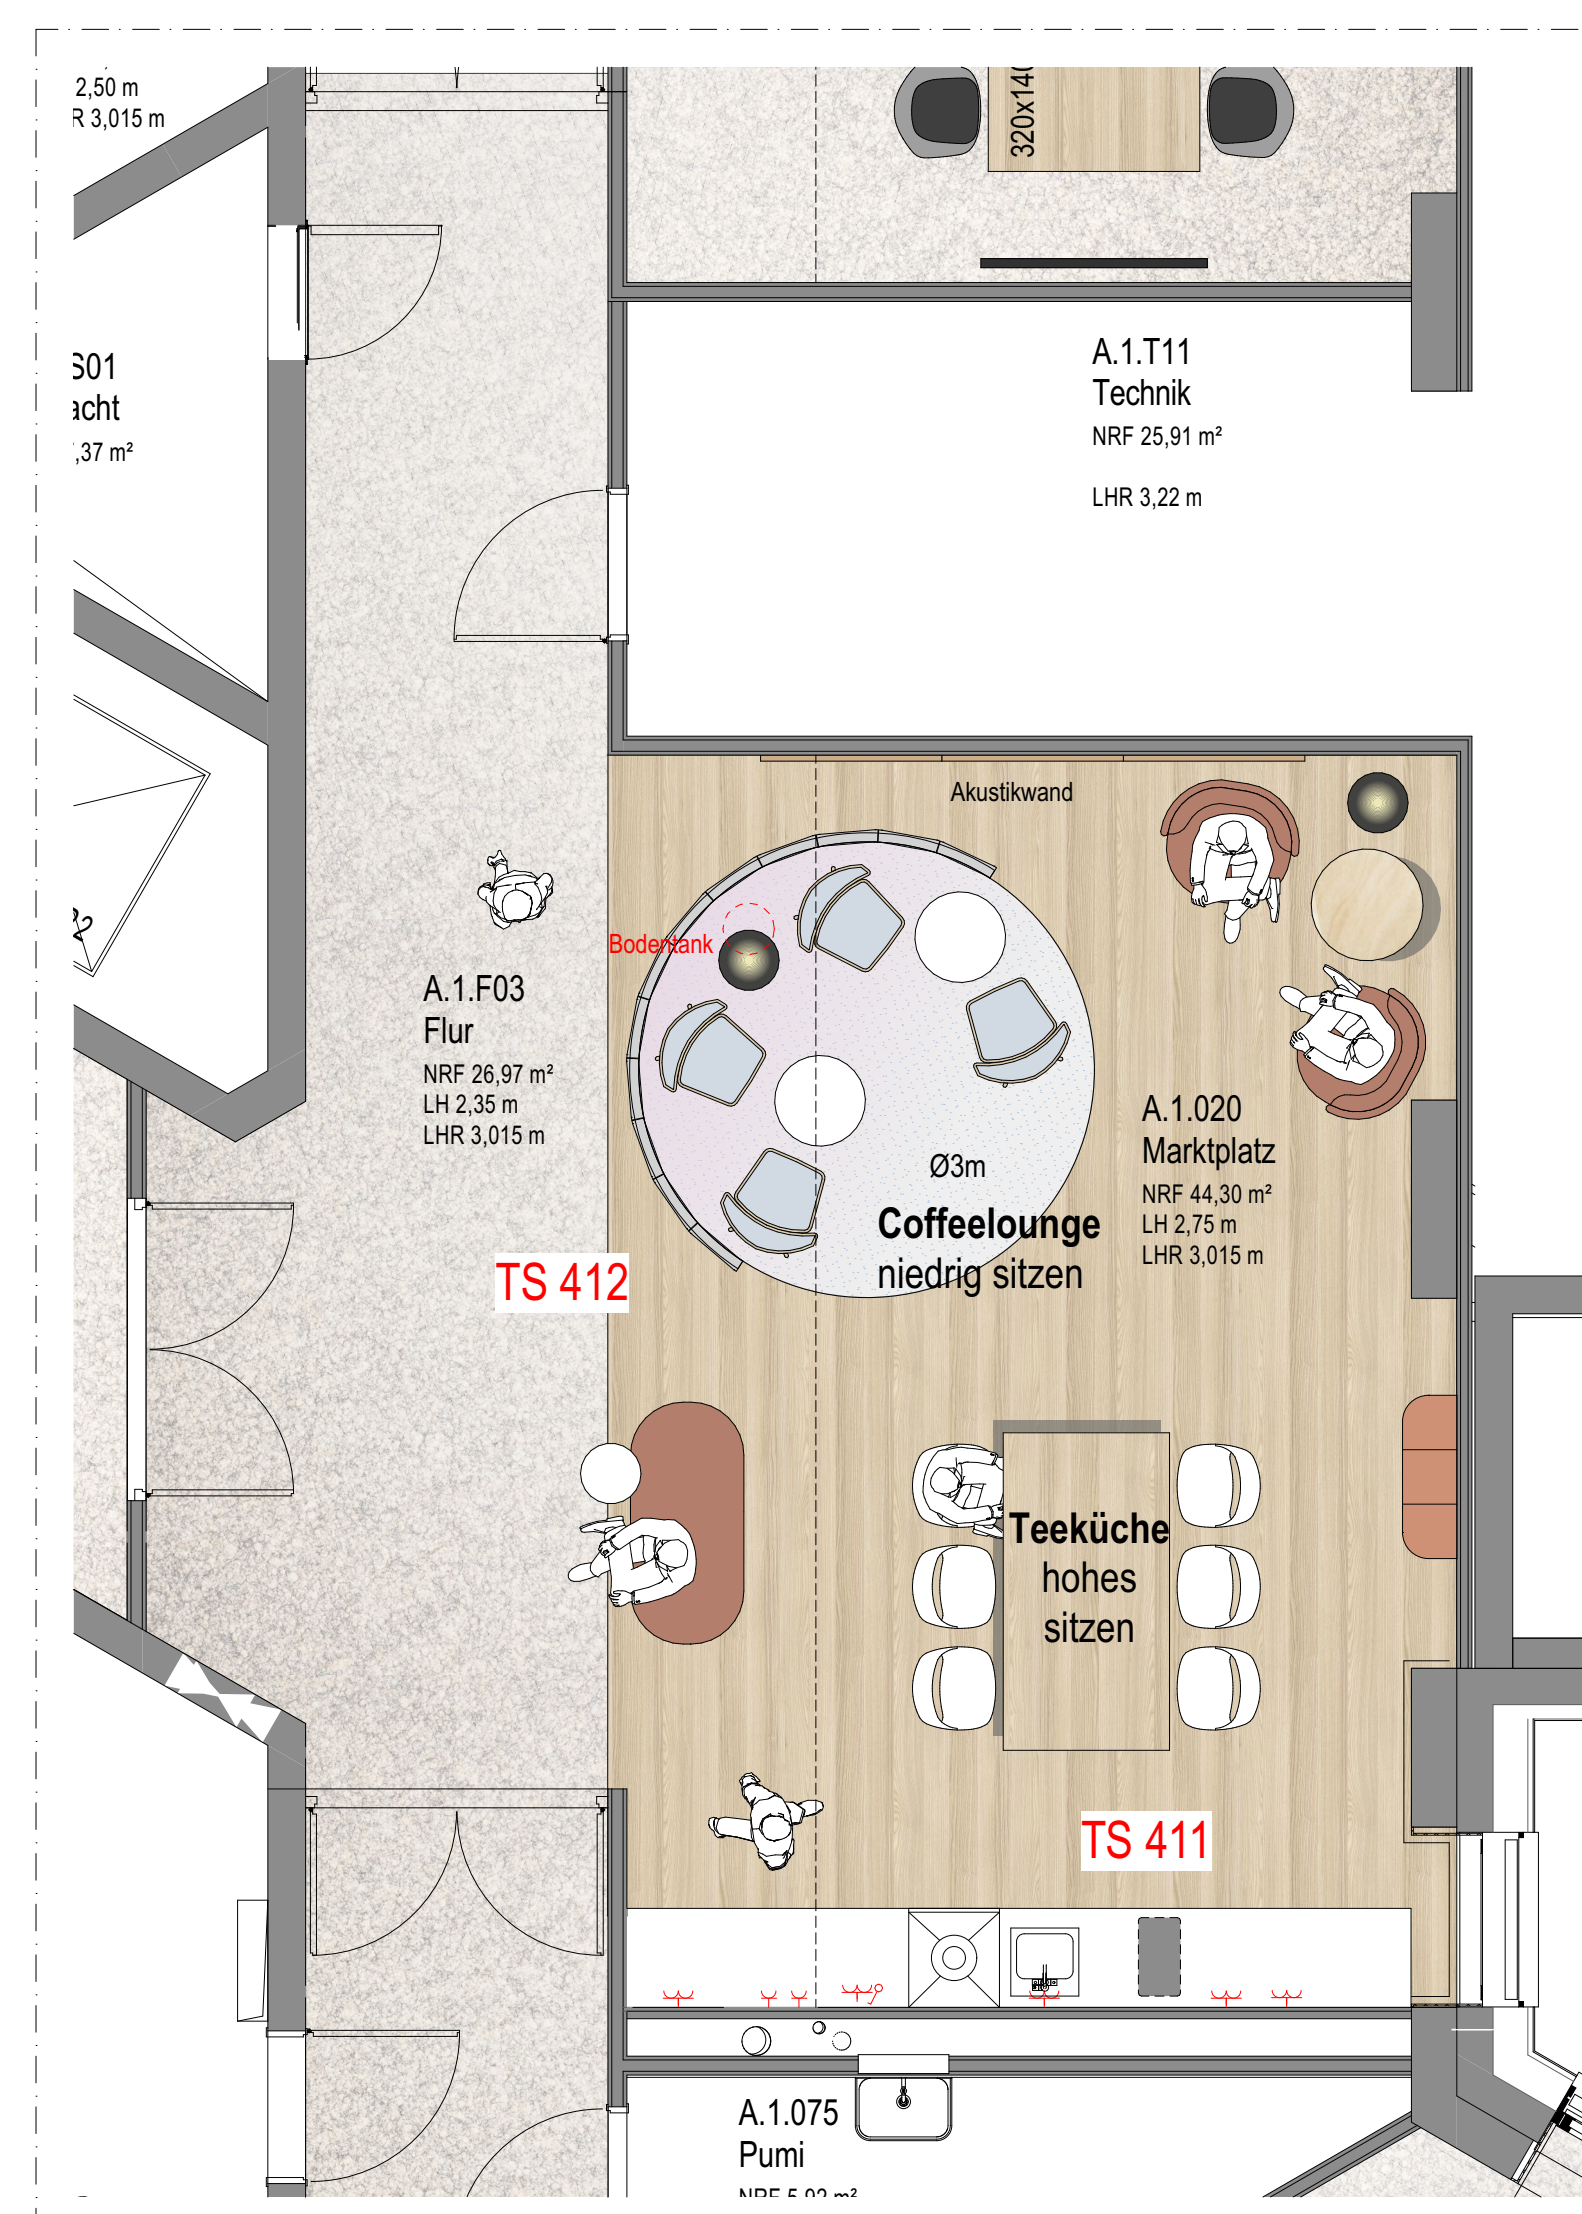

1.0G BA

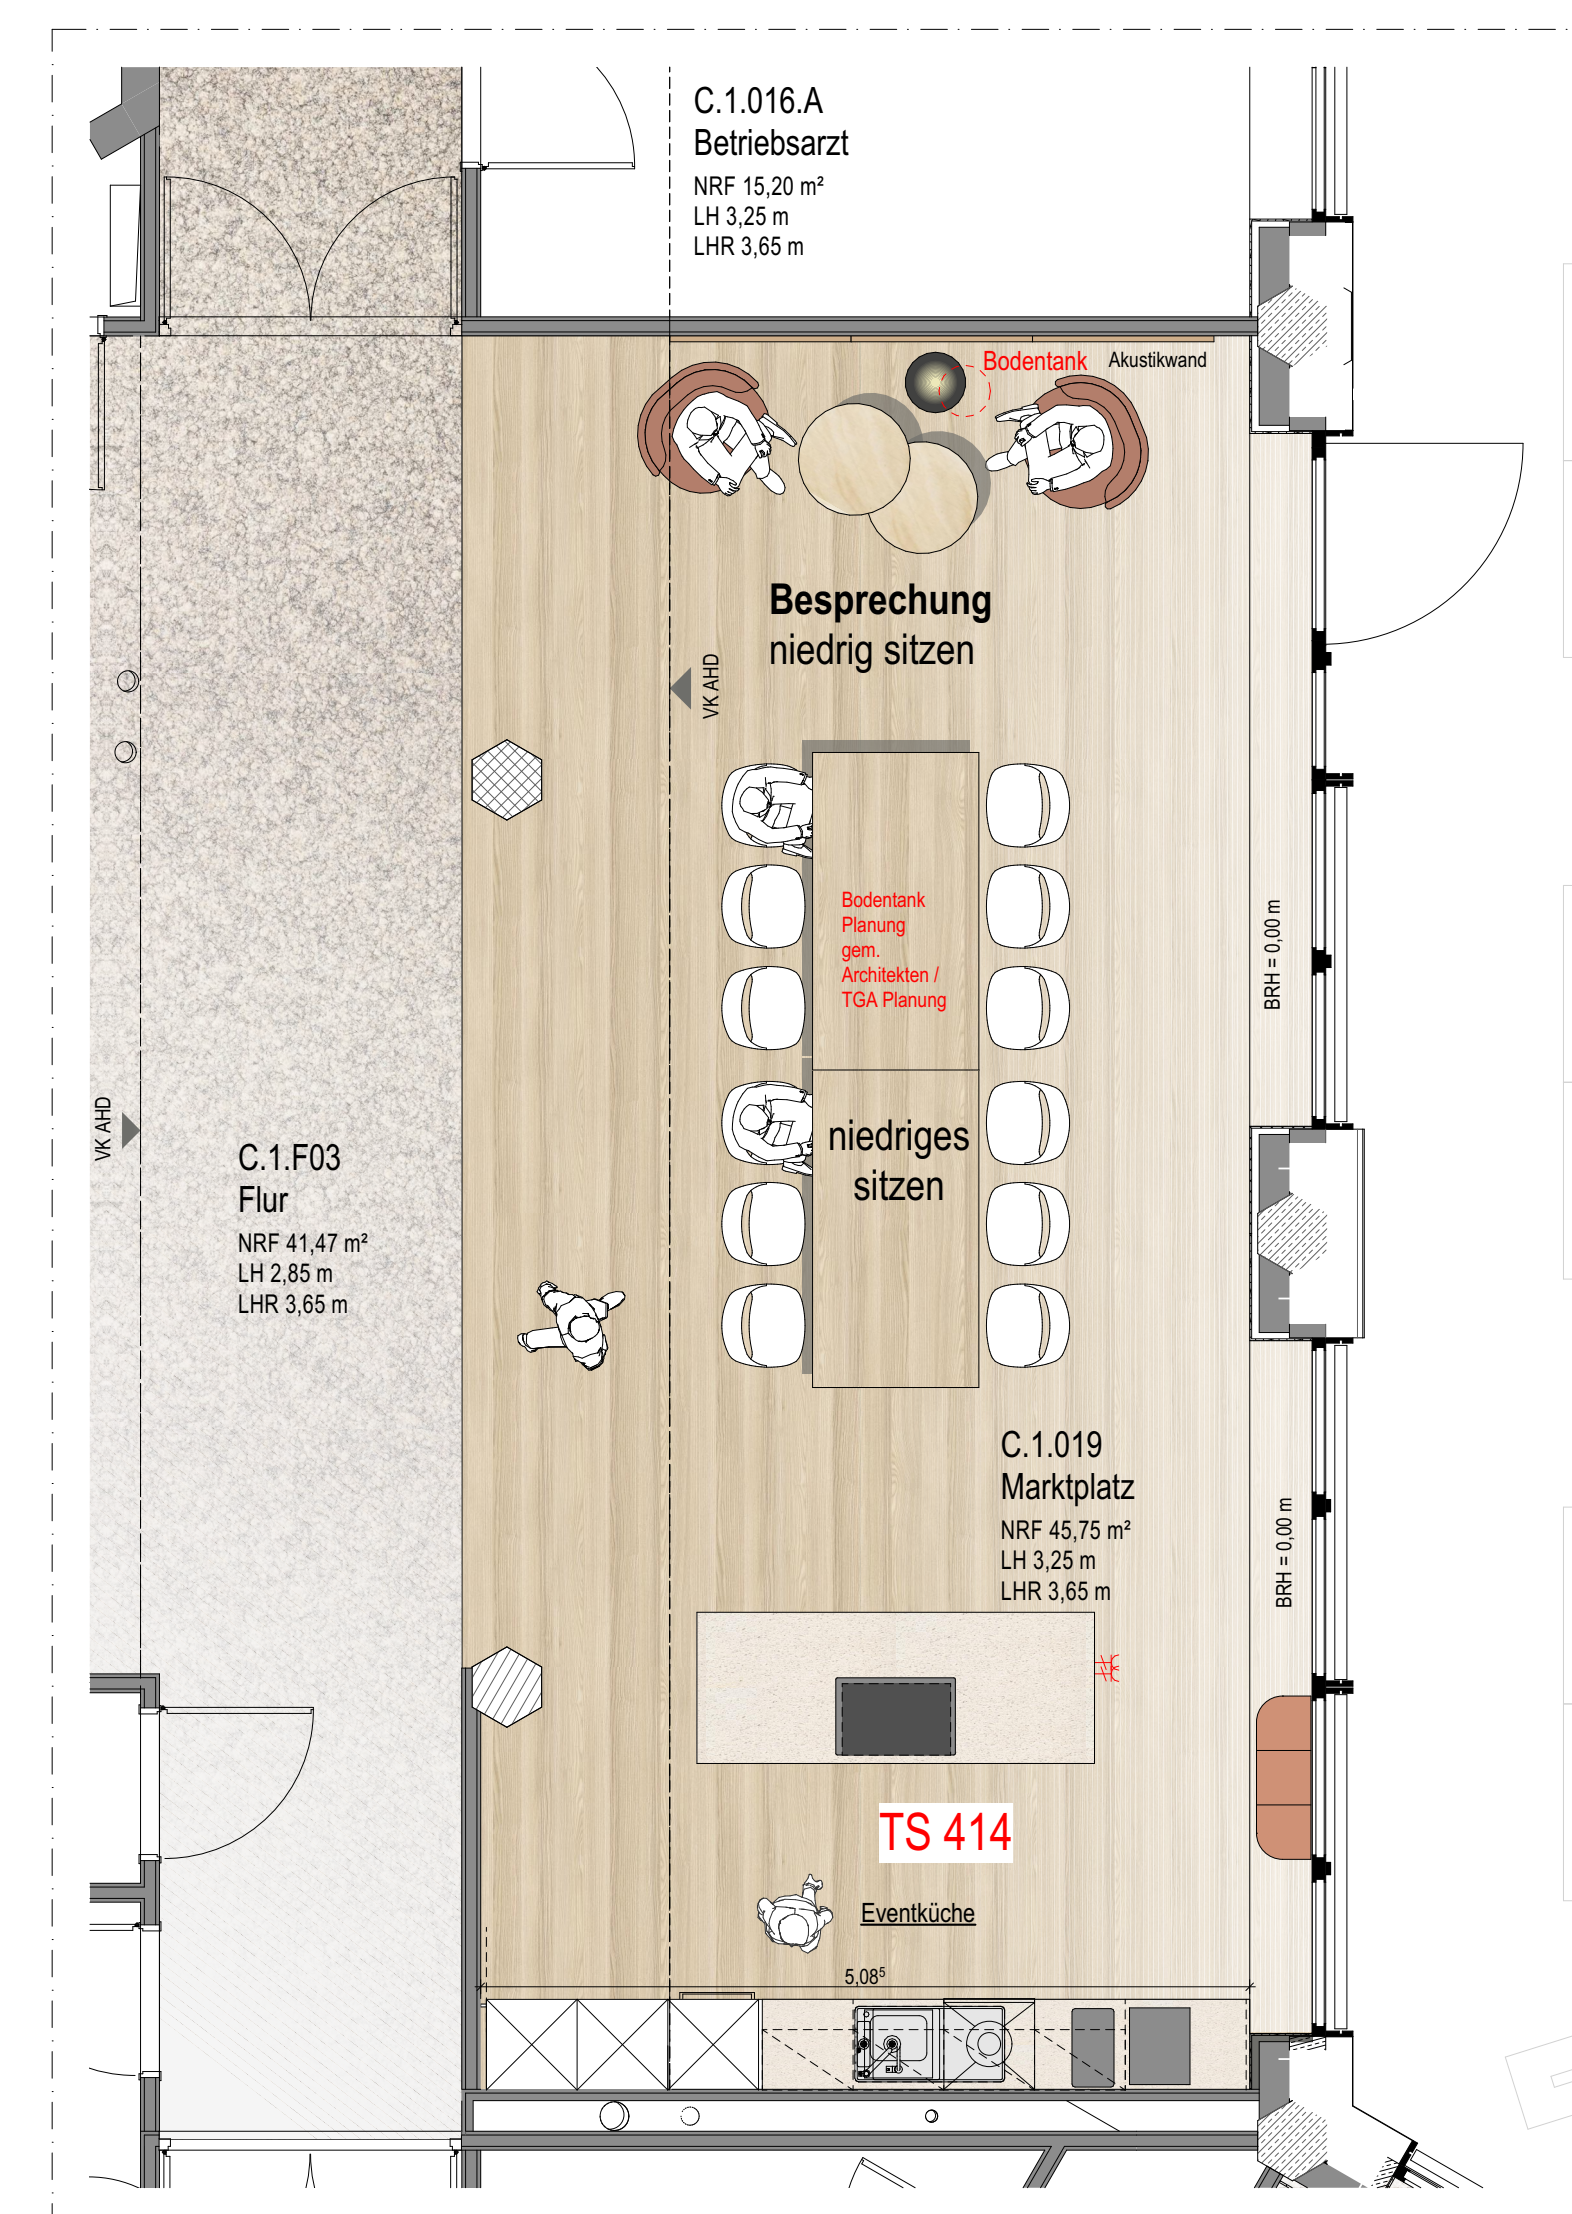

1.OG BC Eventküche

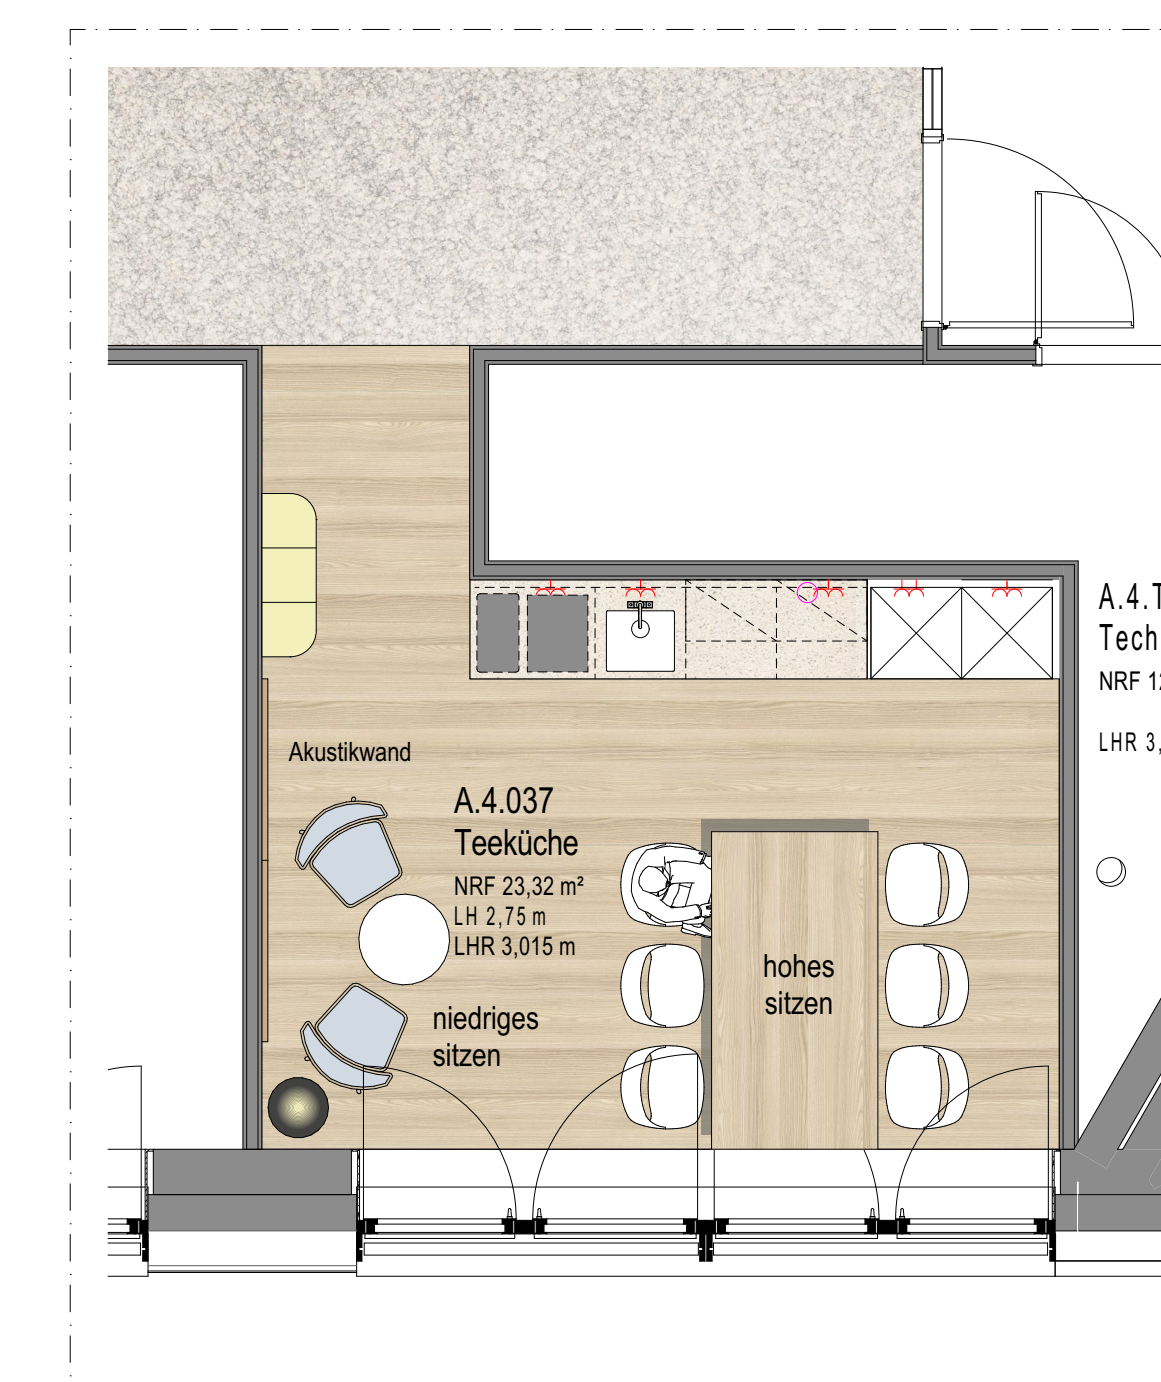

4.0G Vorstand Teeküche

[illegible]