
General arrangement Design freeze for tender

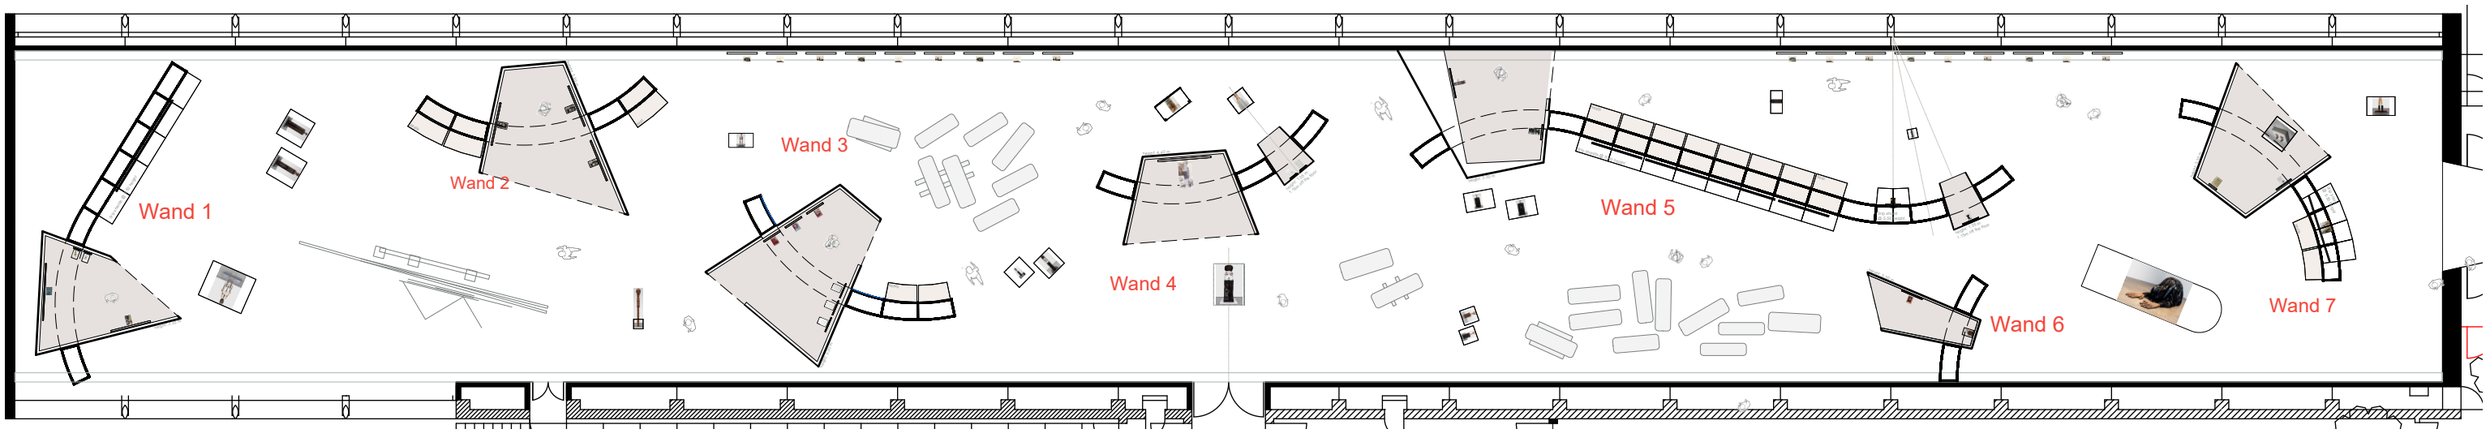

Materials:

Wall structure:	Steel frame, 50x50mm, powder coated white
Filling:	Acrylic sheets, 5mm, translucency tbc
Rooms/ Niches:	Inside: Clad with MDF boards, painted black Outside: Clad with felt, 5mm, colour grey, tbc