







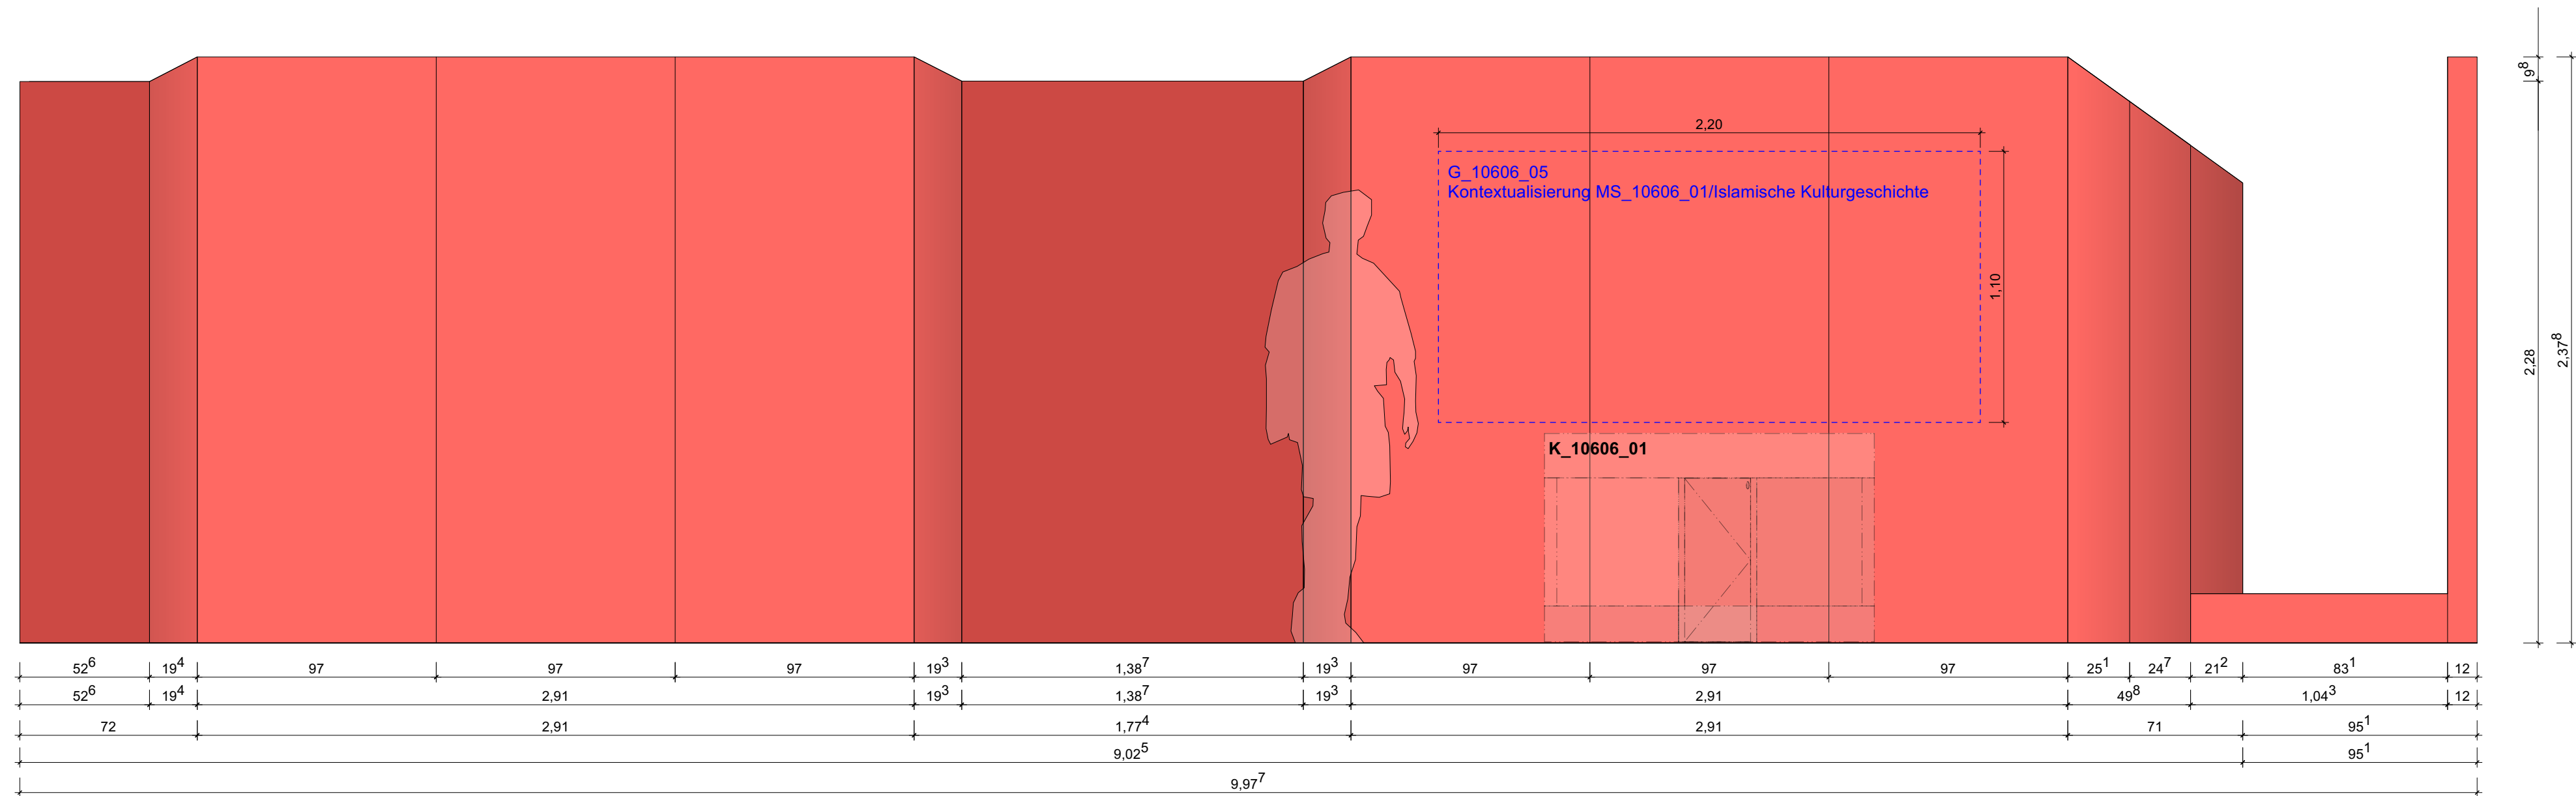





**Planverweis Leitdetails**

DE = Detailplanung  
 Leitdetail siehe Plannummer\_DE\_SB\_01  
 Laufende Plannummer


**Legende**

|  |                                                                          |  |                                 |
|--|--------------------------------------------------------------------------|--|---------------------------------|
|  | MDF rot durchgefärbt B1 - Vollchromat rot 5C<br>äußere Bekleidung Korpus |  | Darstellung Unterkonstruktion   |
|  | Akustikfilz - EASYfilz Rouge 42<br>Wandflächen Zuschauernaum             |  | Darstellung Grafik              |
|  | Textil Kevadrat Ecriture / Farbond 6380<br>Stichtischen Zuschauernaum    |  | Bezeichnung Medien              |
|  | Linoleumböden rot - Gerflor DLW Wl Walton Pompei Red<br>Bodenflächen     |  | Leitungsführung Medientechnik   |
|  |                                                                          |  | Leitungsführung Stromversorgung |

[illegible]

|            |                                                                                  |     |
|------------|----------------------------------------------------------------------------------|-----|
| BAUHERR*IN | Stiftung Preussischer Kulturbesitz<br>Von der Heydt-Straße 16-18<br>10785 Berlin |     |
| PROJEKT    | PERGAMONMUSEUM FOYER RAUM 10.606<br>AM KÜPPERGRABEN<br>10117 Berlin              | 111 |

ÜBERSICHTSGRUNDRISS

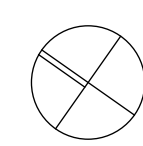

ARCHITEKT\*IN

**neo .  
studio** neumann schneider architekten  
Partnerschaftsgesellschaft mbB  
Segitzdamm 2 • 10969 Berlin  
+49 30 3002510-30  
berlin@neo-studio.de

|                      |   |             |               |
|----------------------|---|-------------|---------------|
| PLANNUMMER           | ISL_E10_10.606_SB_01_F                                                                                                   |             |               |
| PLANTITEL            | Sonderbau Kino SB_10606_01 - Vertiefungsraum Foyer                                                                       |             |               |
| PLANNUMMER           | MAßSTAB   | 1:20        | FORMAT DIN A4 |
|                      | DATUM   | 14.10.2006  | GEZEICHNET GB |
|                      | STATUS   | Freigegeben | GEPRÜFT       |
| LEISTUNGSPHASE       | AUSFÜHRUNGSPLANUNG   |             |               |
| ALLGEMEINE BEMERKUNG | Alle Maße sind vom ausführenden Gewerk vor Ort zu prüfen.<br>Abweichungen sind unverzüglich dem Architekten mitzuteilen. |             |               |