

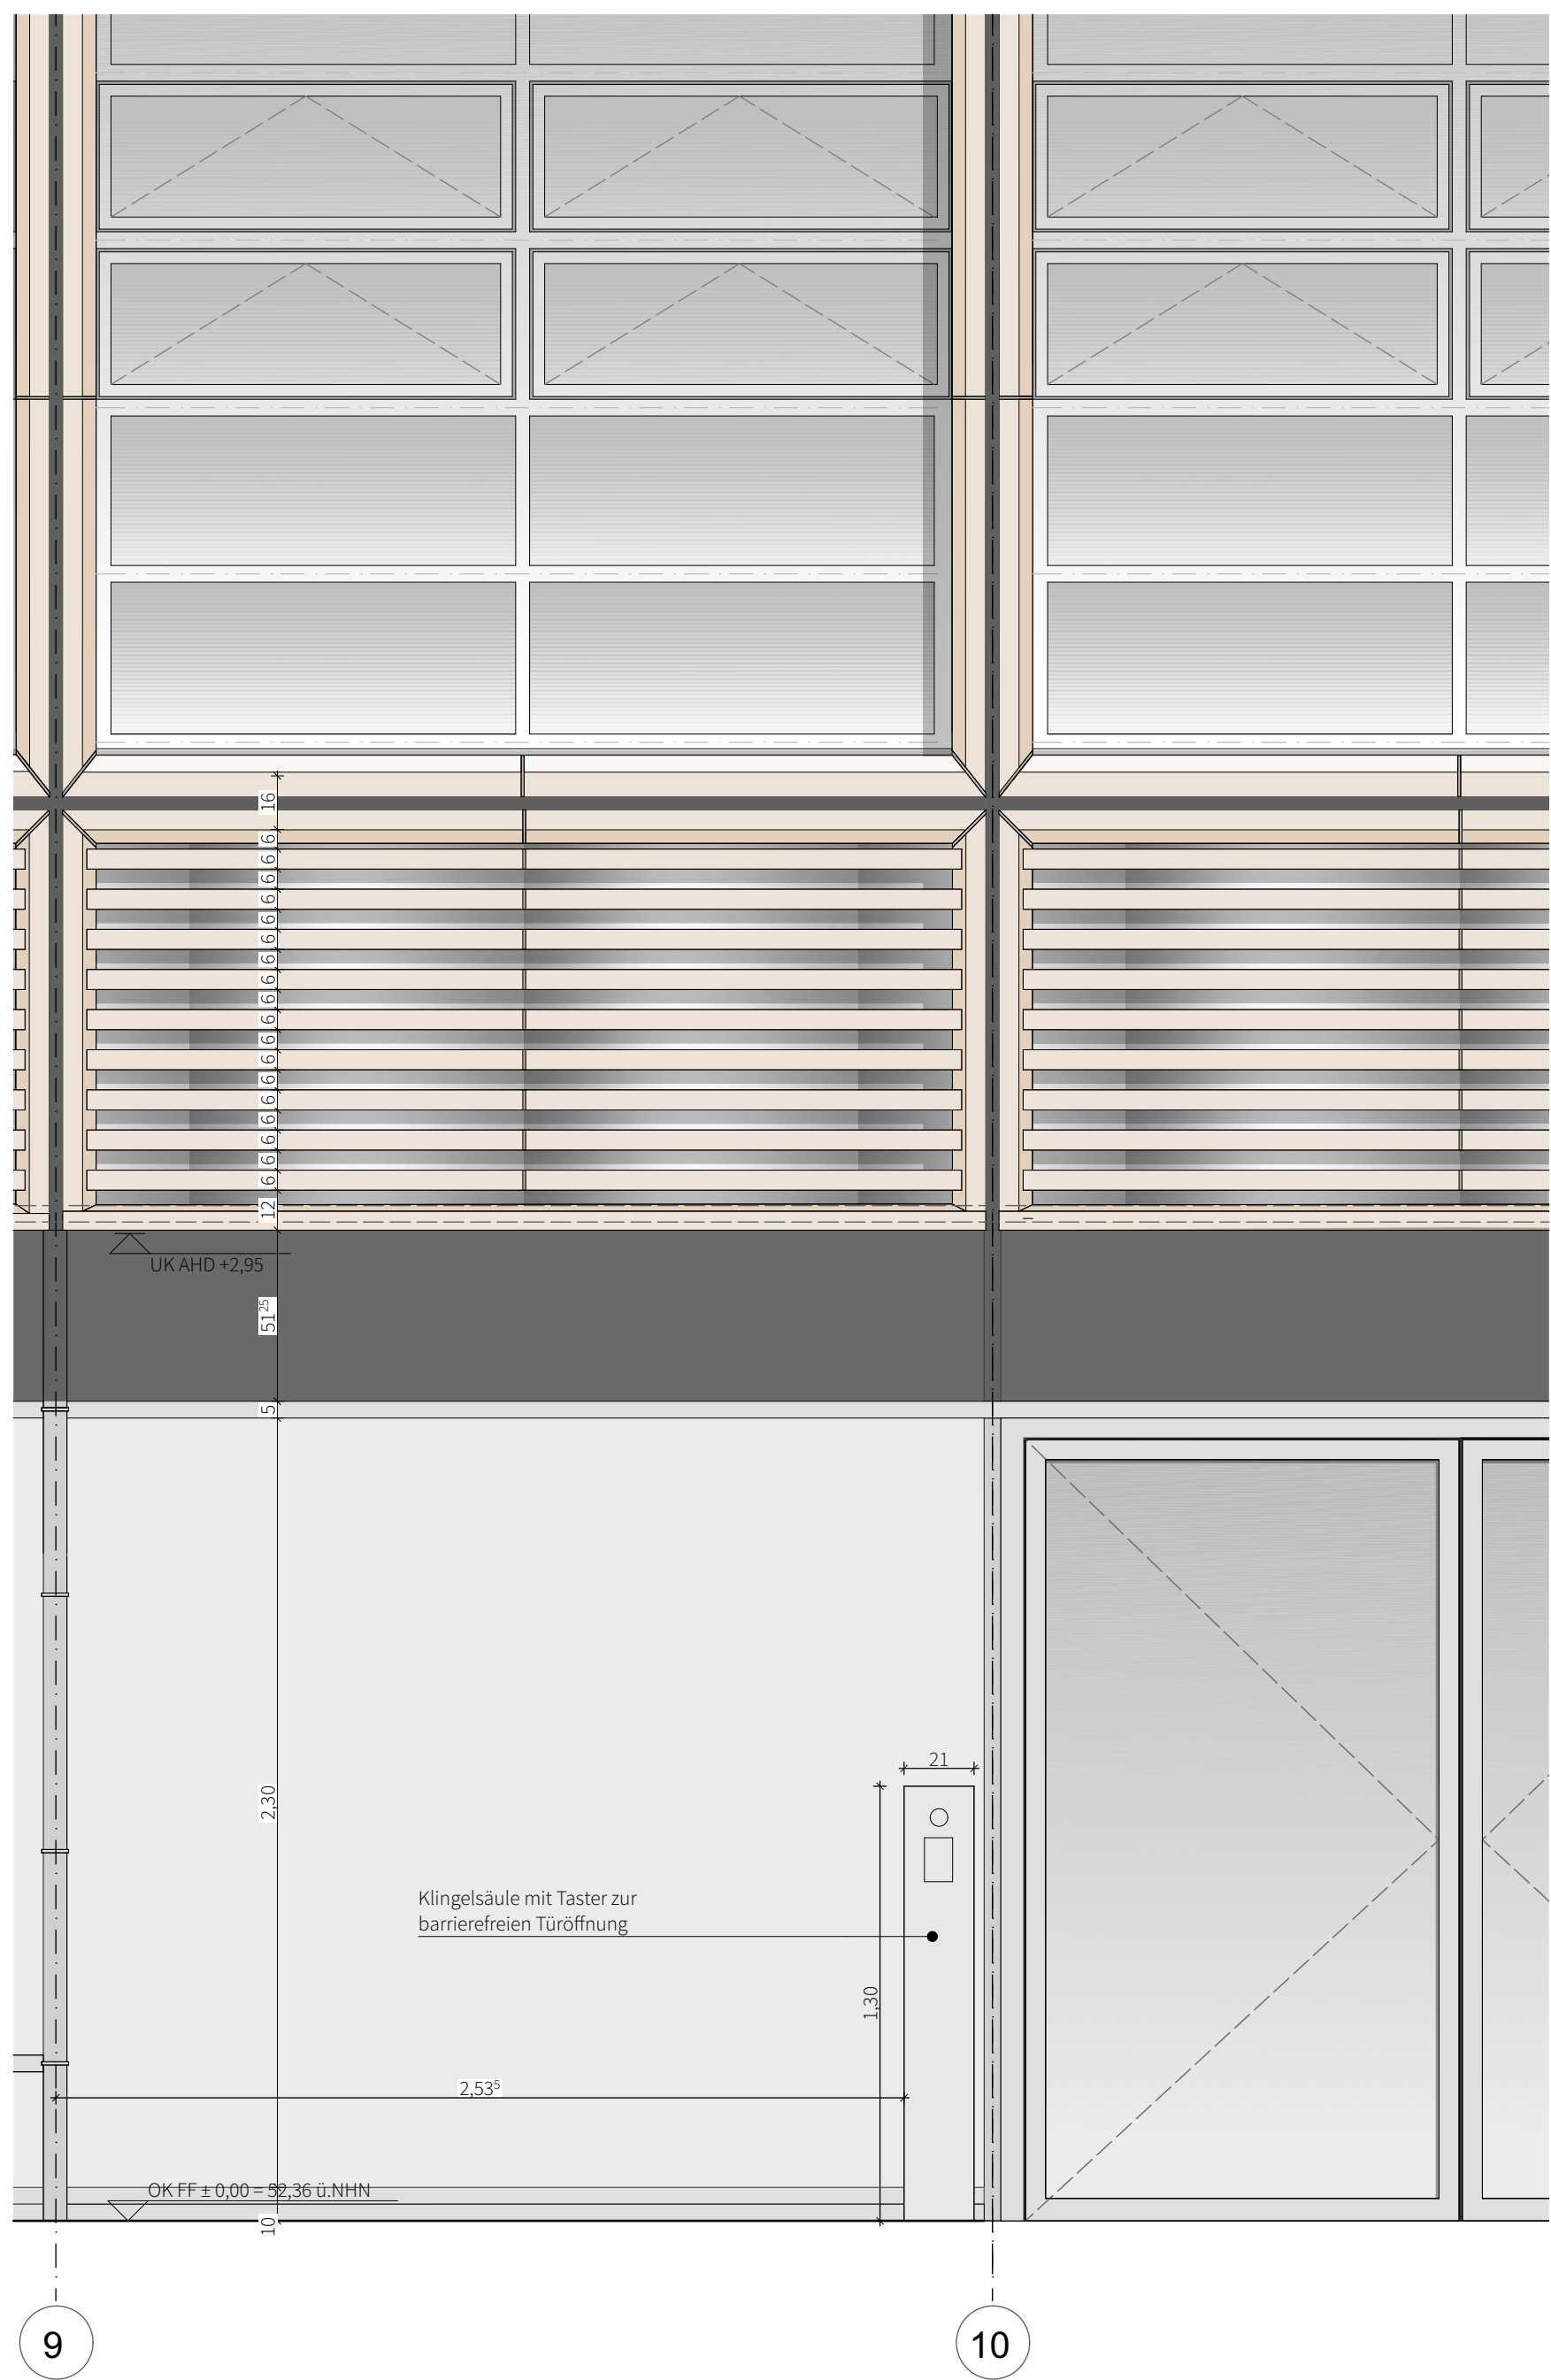


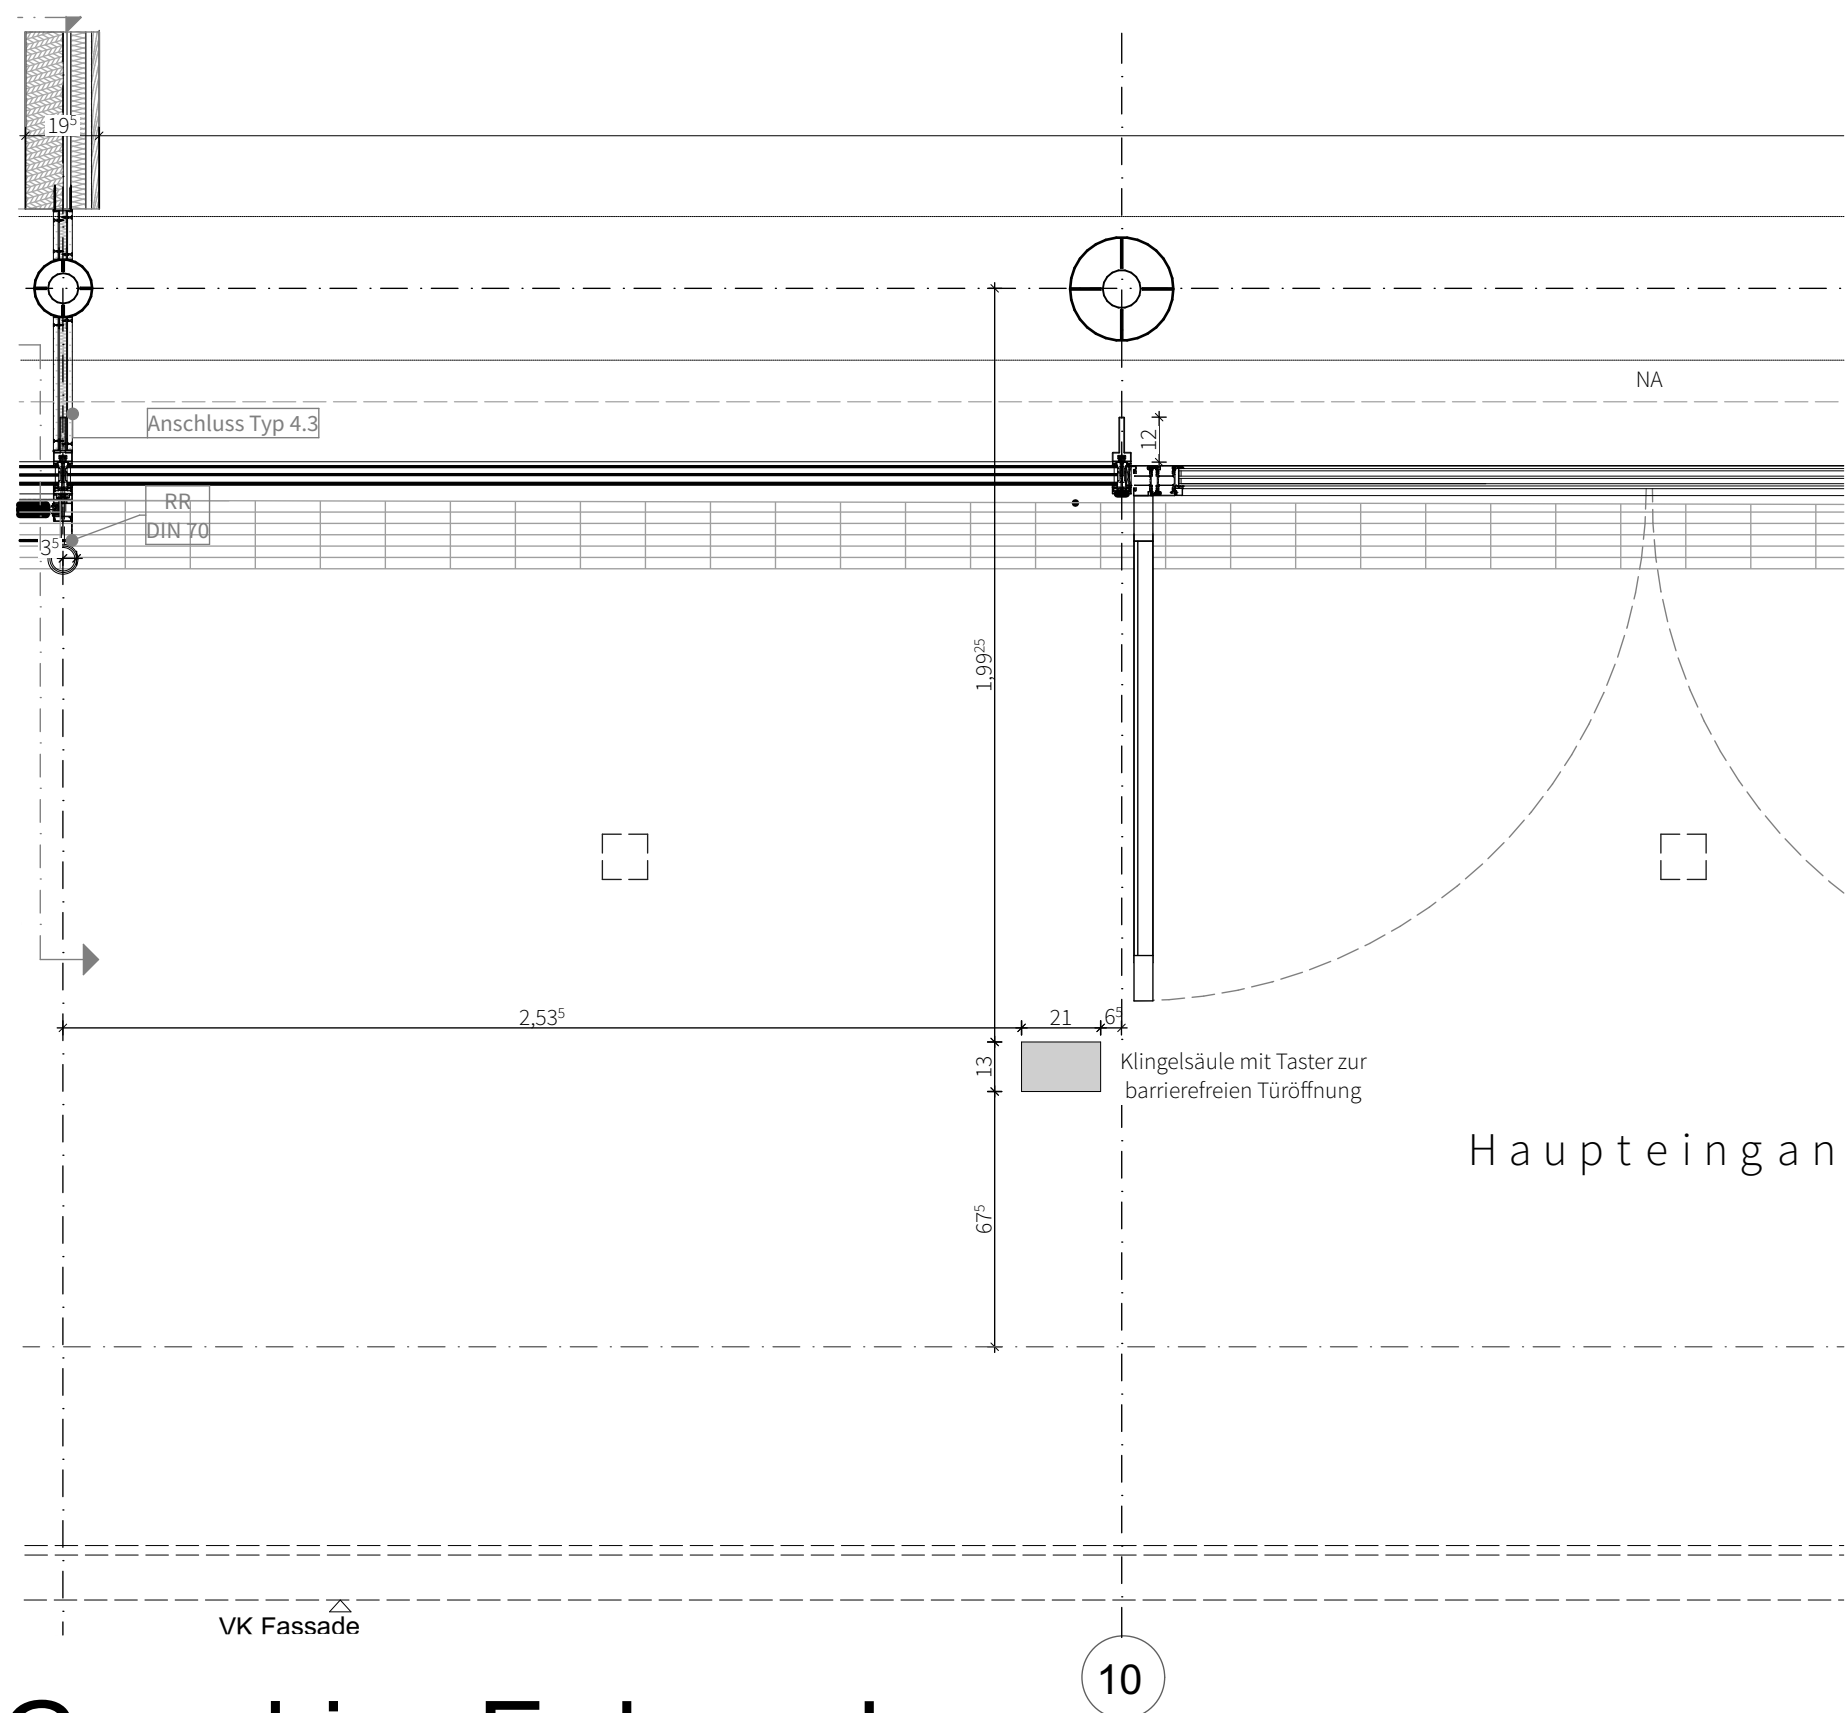

Teilansicht

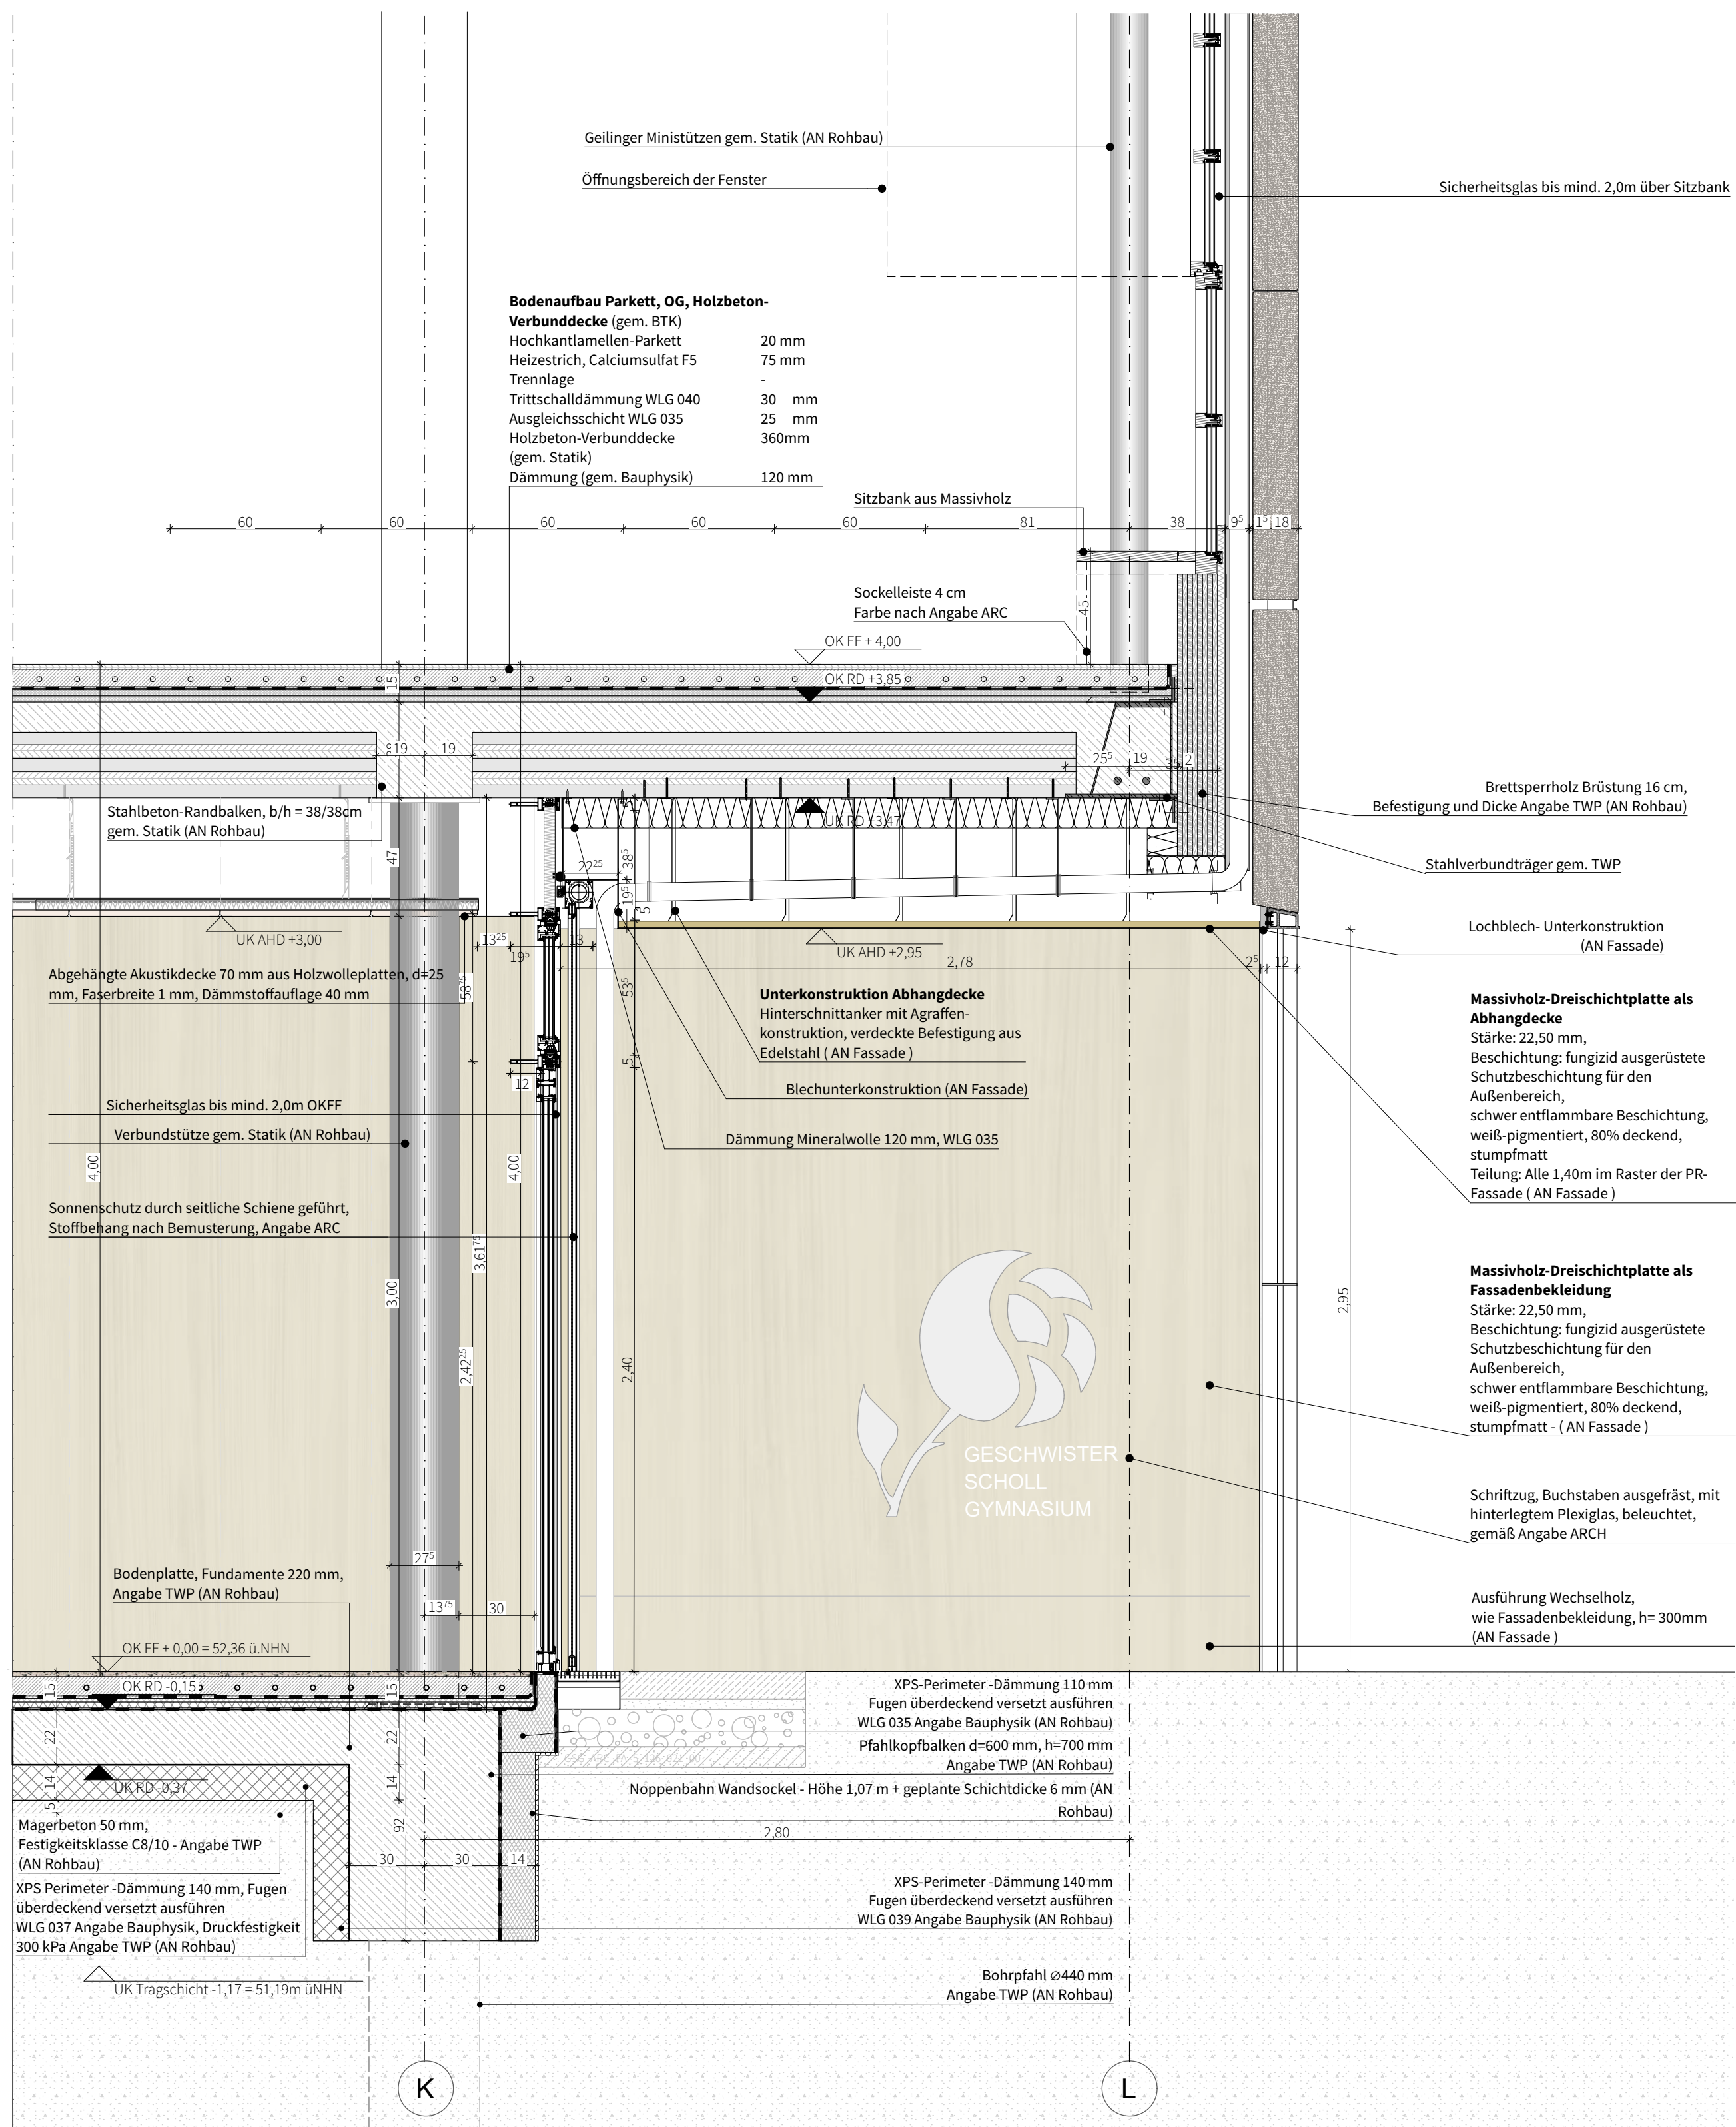

Grundriss Erdgeschoss


